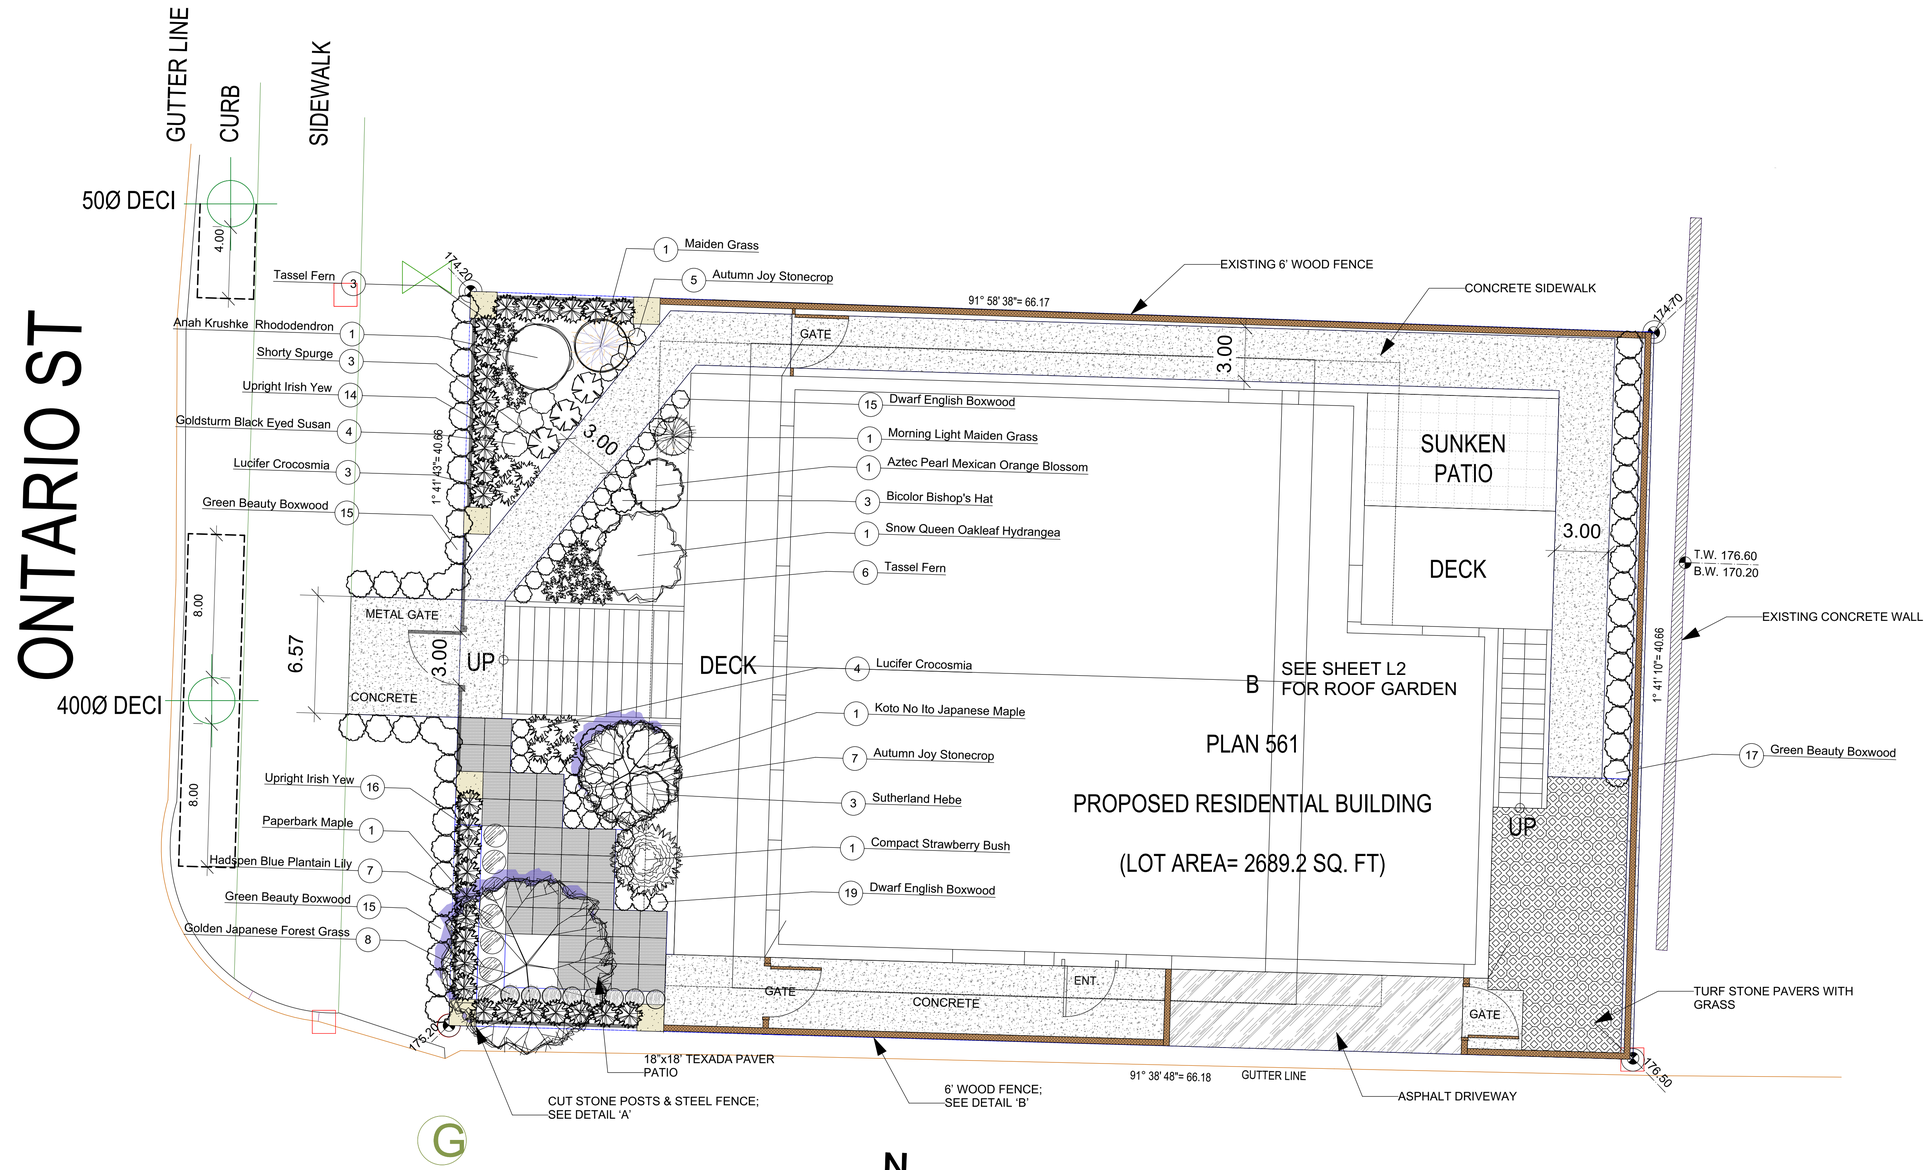

LOT B OF LOTS 1 AND 2, BLOCK 54, DISTRICT LOT 302, GROUP 1 AND NWD PLAN 561

SEE SHEET L2 FOR PLANT LIST & DETAILS

No.	Date	Issue Notes
B	17-9-14	DEVELOPMENT PERMIT APPLICATION
A	17-9-4	CLIENT REVIEW

Design Firm
Larry Fiddler, Landscape Designer
591-8288 207A St.
Langley, B.C. V2Y 0L2
604.816.7712 larryfiddler@telus.net

Consultant
ARCHITELIER INC.
118-2633 Viking Way
Richmond, B.C. V6V 3B6

Project Title: SHARMA RESIDENCE
3120 ONTARIO STREET
VANCOUVER,B.C.

Sheet Title: LANDSCAPE PLAN

Project Manager	
Drawn By	L.R.F.
Reviewed By	
Date	17/9/4
CAD File Name	
Project ID	55/17
Scale	1/4" = 1' - 0'
Sheet No.	L1 of 2