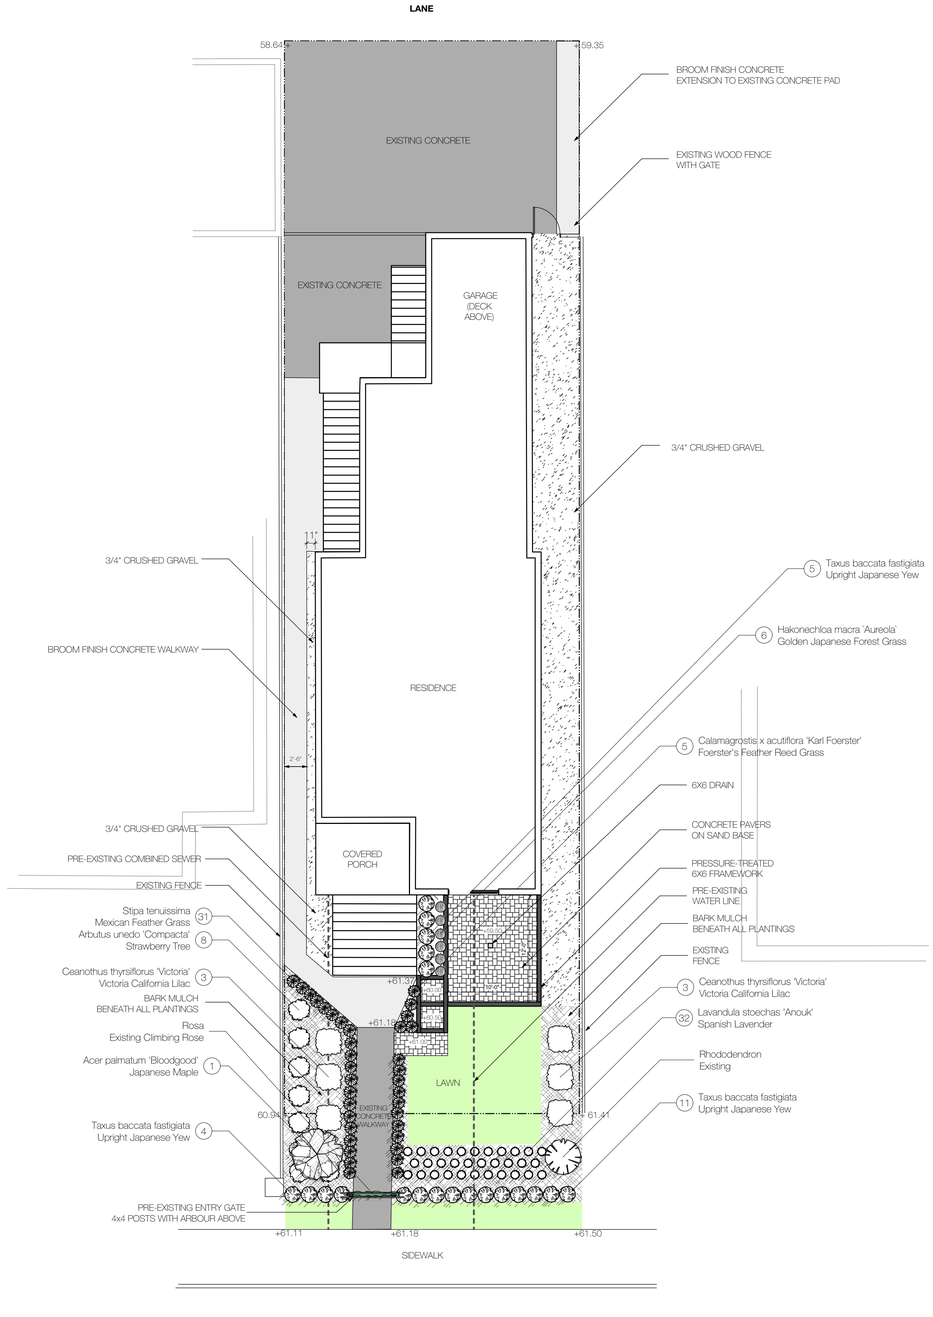

1 Landscape Plan
Scale: 1/8" = 1'-0"

PLANT LIST

Image	ID	Qty	Latin Name	Common Name	Scheduled Size
	APB	1	Acer palmatum 'Bloodgood'	Japanese Maple	2m B&B
	AUC	8	Arbutus unedo 'Compacta'	Strawberry Tree	#5
	CKar	5	Calamagrostis x acutiflora 'Karl Foerster'	Foerster's Feather Reed Grass	#5
	Cvic	6	Ceanothus thyrsiflorus 'Victoria'	Victoria California Lilac	#5
	HMA	6	Hakonechloa macra `Aureola`	Golden Japanese Forest Grass	#1
	LSA	32	Lavandula stoechas 'Anouk'	Spanish Lavender	#1
	R	1	Rhododendron	Existing	
	ST	31	Stipa tenuissima	Mexican Feather Grass	#1
	TaxfR	20	Taxus baccata fastigiata	Upright Japanese Yew	2m

NOTES:

unless otherwise noted, all earth is covered with minimum 2" of composted bark mulch

all plant material, soil and workmanship shall conform to B.C.N.T.A. standards

a minimum of 75mm of composted bark mulch shall be spread over all planted areas

contractor(s) to confirm the location of all locations and elevations of all existing services and utilities

contractor(s) to confirm the location of any existing or abandoned gas lines
(refer to Fortis Ticket number 2017183668 dated 11 October 2017)

all crush stoned must be < 3/4" in size

THE GENERAL CONTRACTOR SHALL CHECK AND VERIFY ALL DIMENSIONS AND REPORT ALL ERRORS AND OMISSIONS TO THE DESIGNER.

DO NOT SCALE THE DRAWINGS.

REPRODUCTION OF THIS DRAWING IS NOT ALLOWED WITHOUT WRITTEN PERMISSION.

DATE	No.	REVISION	By

PROJECT
3517 WEST 3RD AVENUE
VANCOUVER, BC

CLIENT
3RD COLLINGWOOD HOMES

DRAWING TITLE:
LANDSCAPE PLAN

terraluma
design
150 Chu-An Drive,
Salt Spring Island, BC V8K 1H7
terraluma.com

PROJECT CODE:

SCALE: 1/8" = 1' - 0"

SHEET: 1 OF 1

CHECKED BY:

DRAWN BY:

CAD FILE:

DATE: 25 OCTOBER 2017

DRAWING NUMBER:

L-1

REV. 0