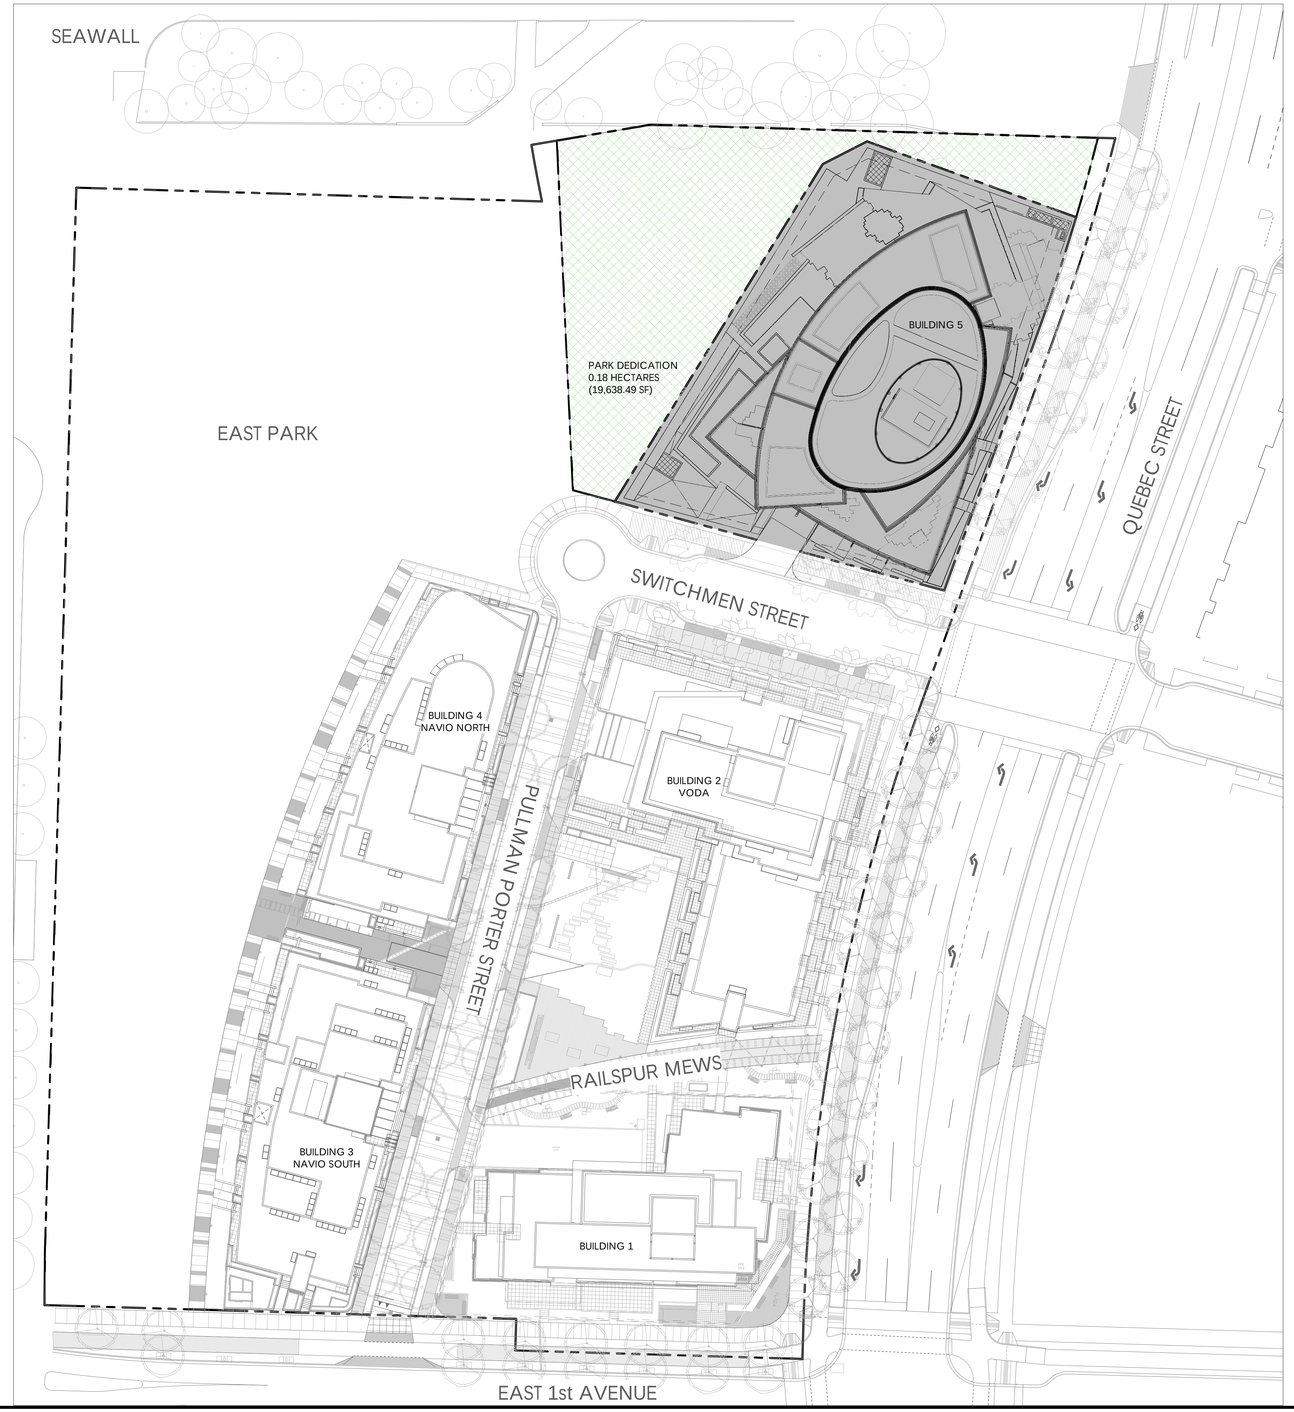

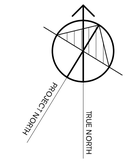

Copyright Reserved
This plan and design are, and at all times remain the exclusive property of the architect/designer and cannot be used or reproduced without written consent. Written dimensions shall have precedence over scaled dimensions. Contractors shall verify and be responsible for all dimensions and conditions on the job and this office shall be informed of any variations from the dimensions and conditions shown on the drawing.

REVISIONS

NO.	DATE	DESCRIPTION	BY
1	2018-04-25	ISSUED FOR D.P.	FR

ZGF
RAFII ARCHITECTS INC.
TEL 604.688.3655
FAX 604.688.3522
EMAIL rai@rafiiarchitects.com
WWW rafiiarchitects.com
SUITE ONE
1600 HOWE ST
VANCOUVER BC
V6Z 2L9 CANADA
Members of Architectual Institute of B.C

Client
CONCERT™

Project
1551 QUEBEC STREET
THE CREEK BUILDING 5

Drawing Title
SITE PLAN OVERALL

Date: APRIL 2018	Project No. 11-04-05
Scale: 1/32" = 1'-0"	Drawing No. A1-1
Drawn By: FMA	
File Name: D:\PROJECTS\11-04-05\11-04-05 BUILDING 5 CENTRAL (mark).rvt	

0 5 10 20 40 80FT
0 2 5 10 20m

25/04/2018 2:06:03 PM D:\PROJECTS\11-04-05\11-04-05 BUILDING 5 CENTRAL (mark).rvt