LEGAL DESCRIPTION:
LOT A, CURRENTLY: LOT 18, EXCEPT THE N. 10 FEET NOW LANE AND THE EAST 33 FEET.
THE E. 33 FEET OF LOT 18, LOT 19 AND LOT 20, EACH EXCEPT THE N. 10 FEET NOW LANE.
ALL OF BLOCK 313, DISTRICT LOT 526 NEW WESTMINSTER DISTRICT, PLAN 590.

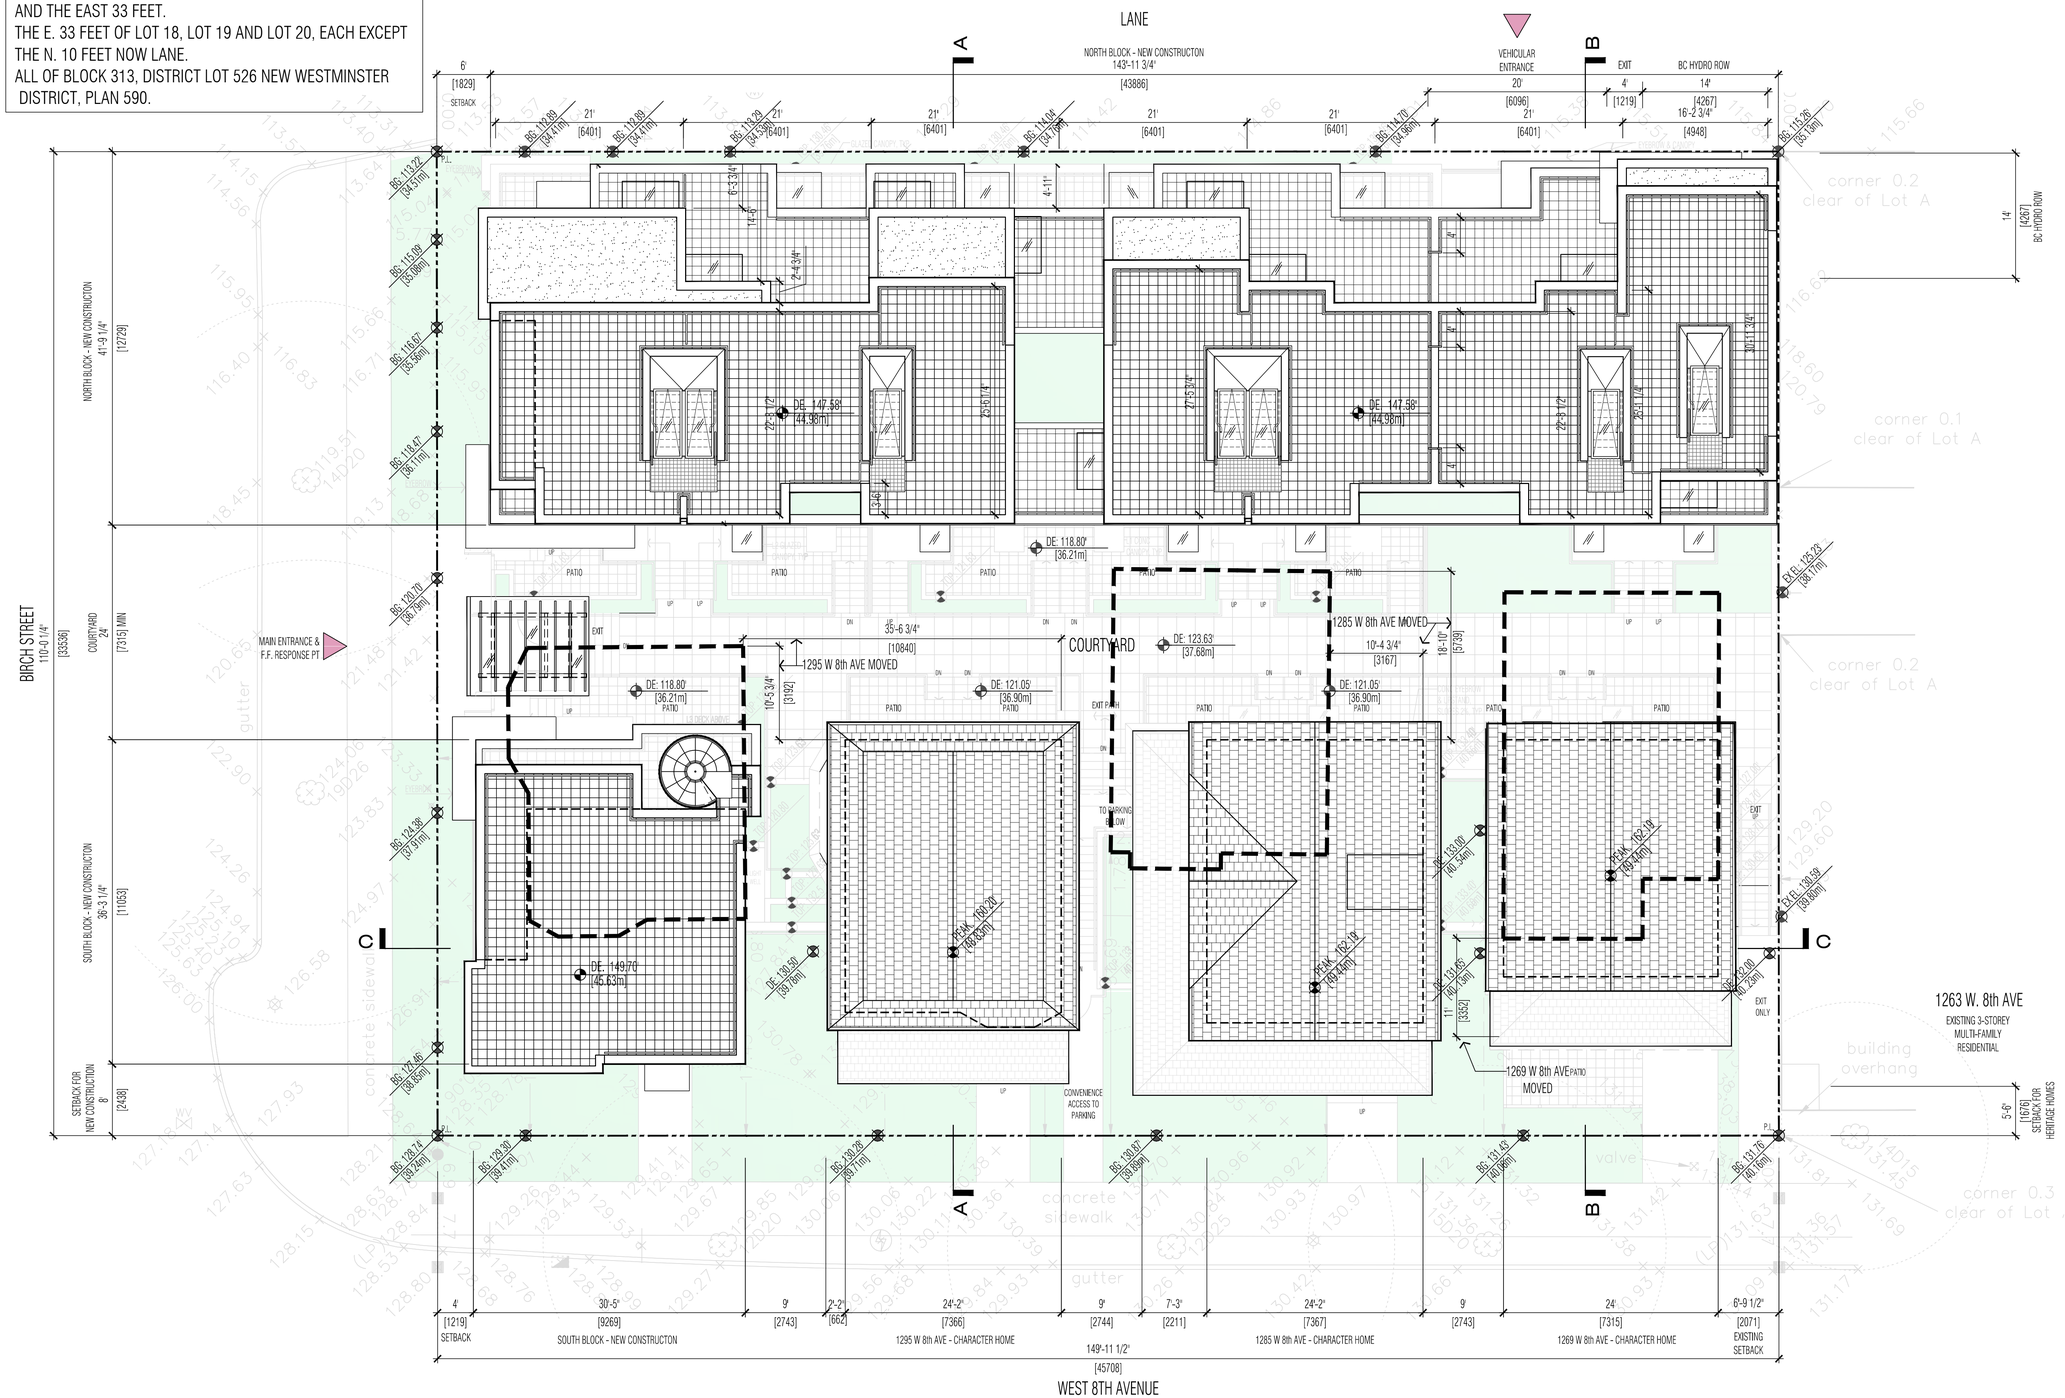

SITE AREA: 1,532.90SM [16,500SF]

SITE PLAN
SCALE 1/8"=1'-0"

240 - 388 West 8th Ave.
Vancouver, B.C. V5Y 3X2
Tel: 604 - 731 - 3966
Fax: 604 - 734 - 1121
studioonearchitecture.ca
Tomas Wolf Architect AIBC

studio one architecture inc.

Copyright Reserved. This drawing is the property of Studioone Architecture Inc.and may not be produced without the consent of Studioone Architecture Inc.

revisions
no.: date: description:
1. JUL. 31, 2018 I.F.DE

project title:
PROPOSED DEVELOPMENT
1269 - 1295 W 8th AVE
VANCOUVER, BC

drawing title:
SITE PLAN

project no.:	17028
drawn by:	SOA
checked by:	T.W.
date:	JUL 31, 2018
scale:	1/8" = 1'-0"

N

drawing no.:
A1.0