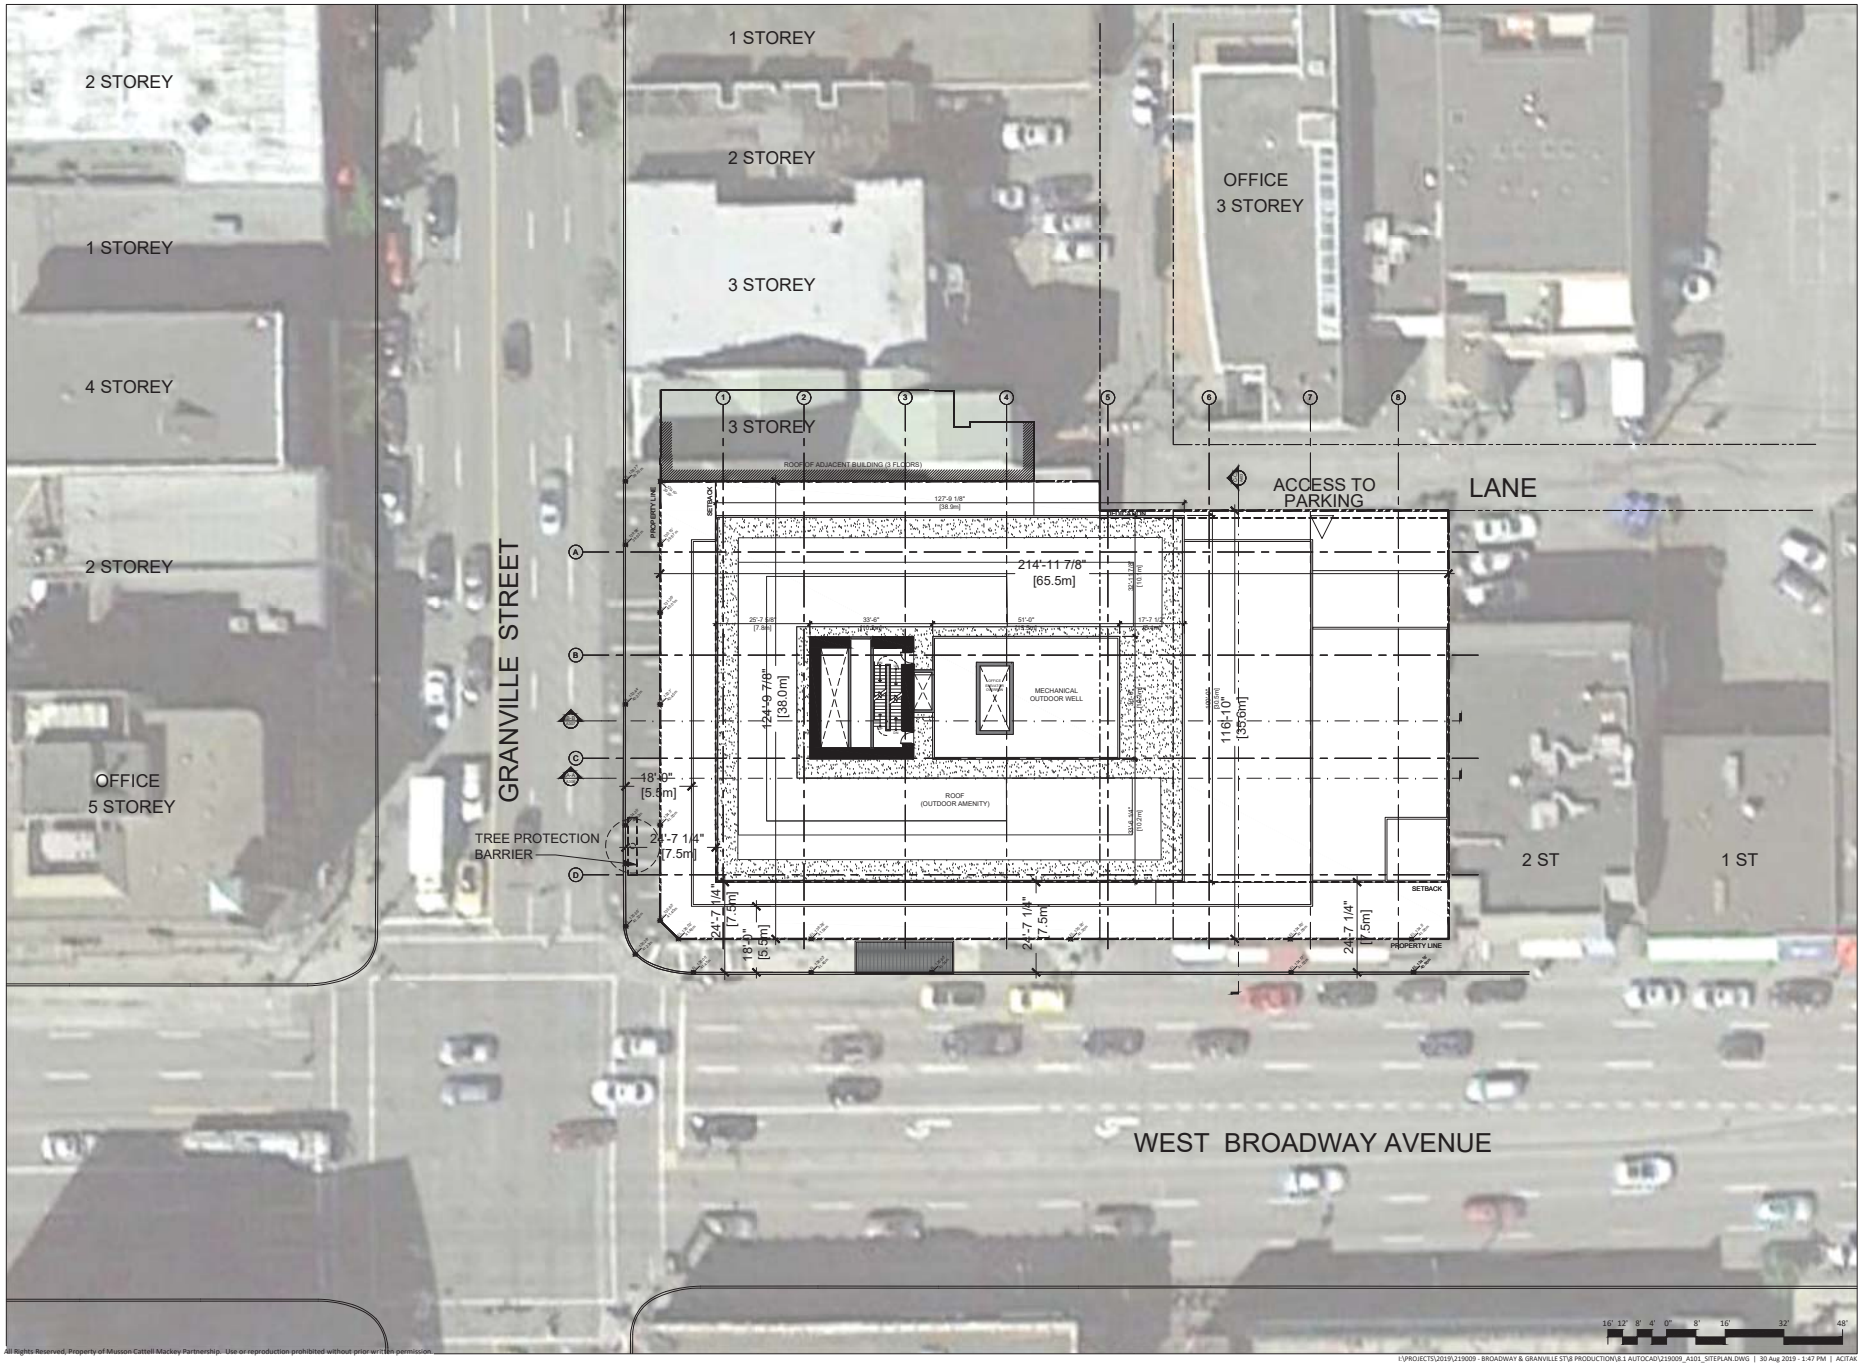

MCM

Musson Cattell Mackay Partnership

PCI

ISSUED FOR DP 2019-09-03

Revisions YYYY-MM-DD

Seal

Broadway and Granville

1489 W Broadway

Vancouver

Project

SITE PLAN

Drawing

Scale 1/16" = 1'-0"

Project 219009

Sheet A101

All Rights Reserved, Property of Musson Cattell Mackay Partnership. Use or reproduction prohibited without prior written permission.

I:\PROJECTS\2019\219009 - BROADWAY & GRANVILLE ST\8 PRODUCTION\8.1 AUTOCAD\219009_A101_SITEPLAN.DWG | 30 Aug 2019 - 1:47 PM | ACITAK