All drawing and related documents are the property of Acton Ostry Architects Inc. and must not be reproduced or used in any way without the Architect's permission. This drawing should not be used to calculate areas. Do not scale this drawing. All dimensions to be checked on site by the contractor and such dimensions to be their responsibility. All work must comply with the relevant Building Code or Building Bylaw and related documents. Drawing errors and omissions must be immediately reported to the Architect.

Issues

21 Feb 2018	Issued for DP Pre-Application Review
05 Mar 2018	Issued for DP Pre-Application Meeting
14 Mar 2018	Issued for DP Application

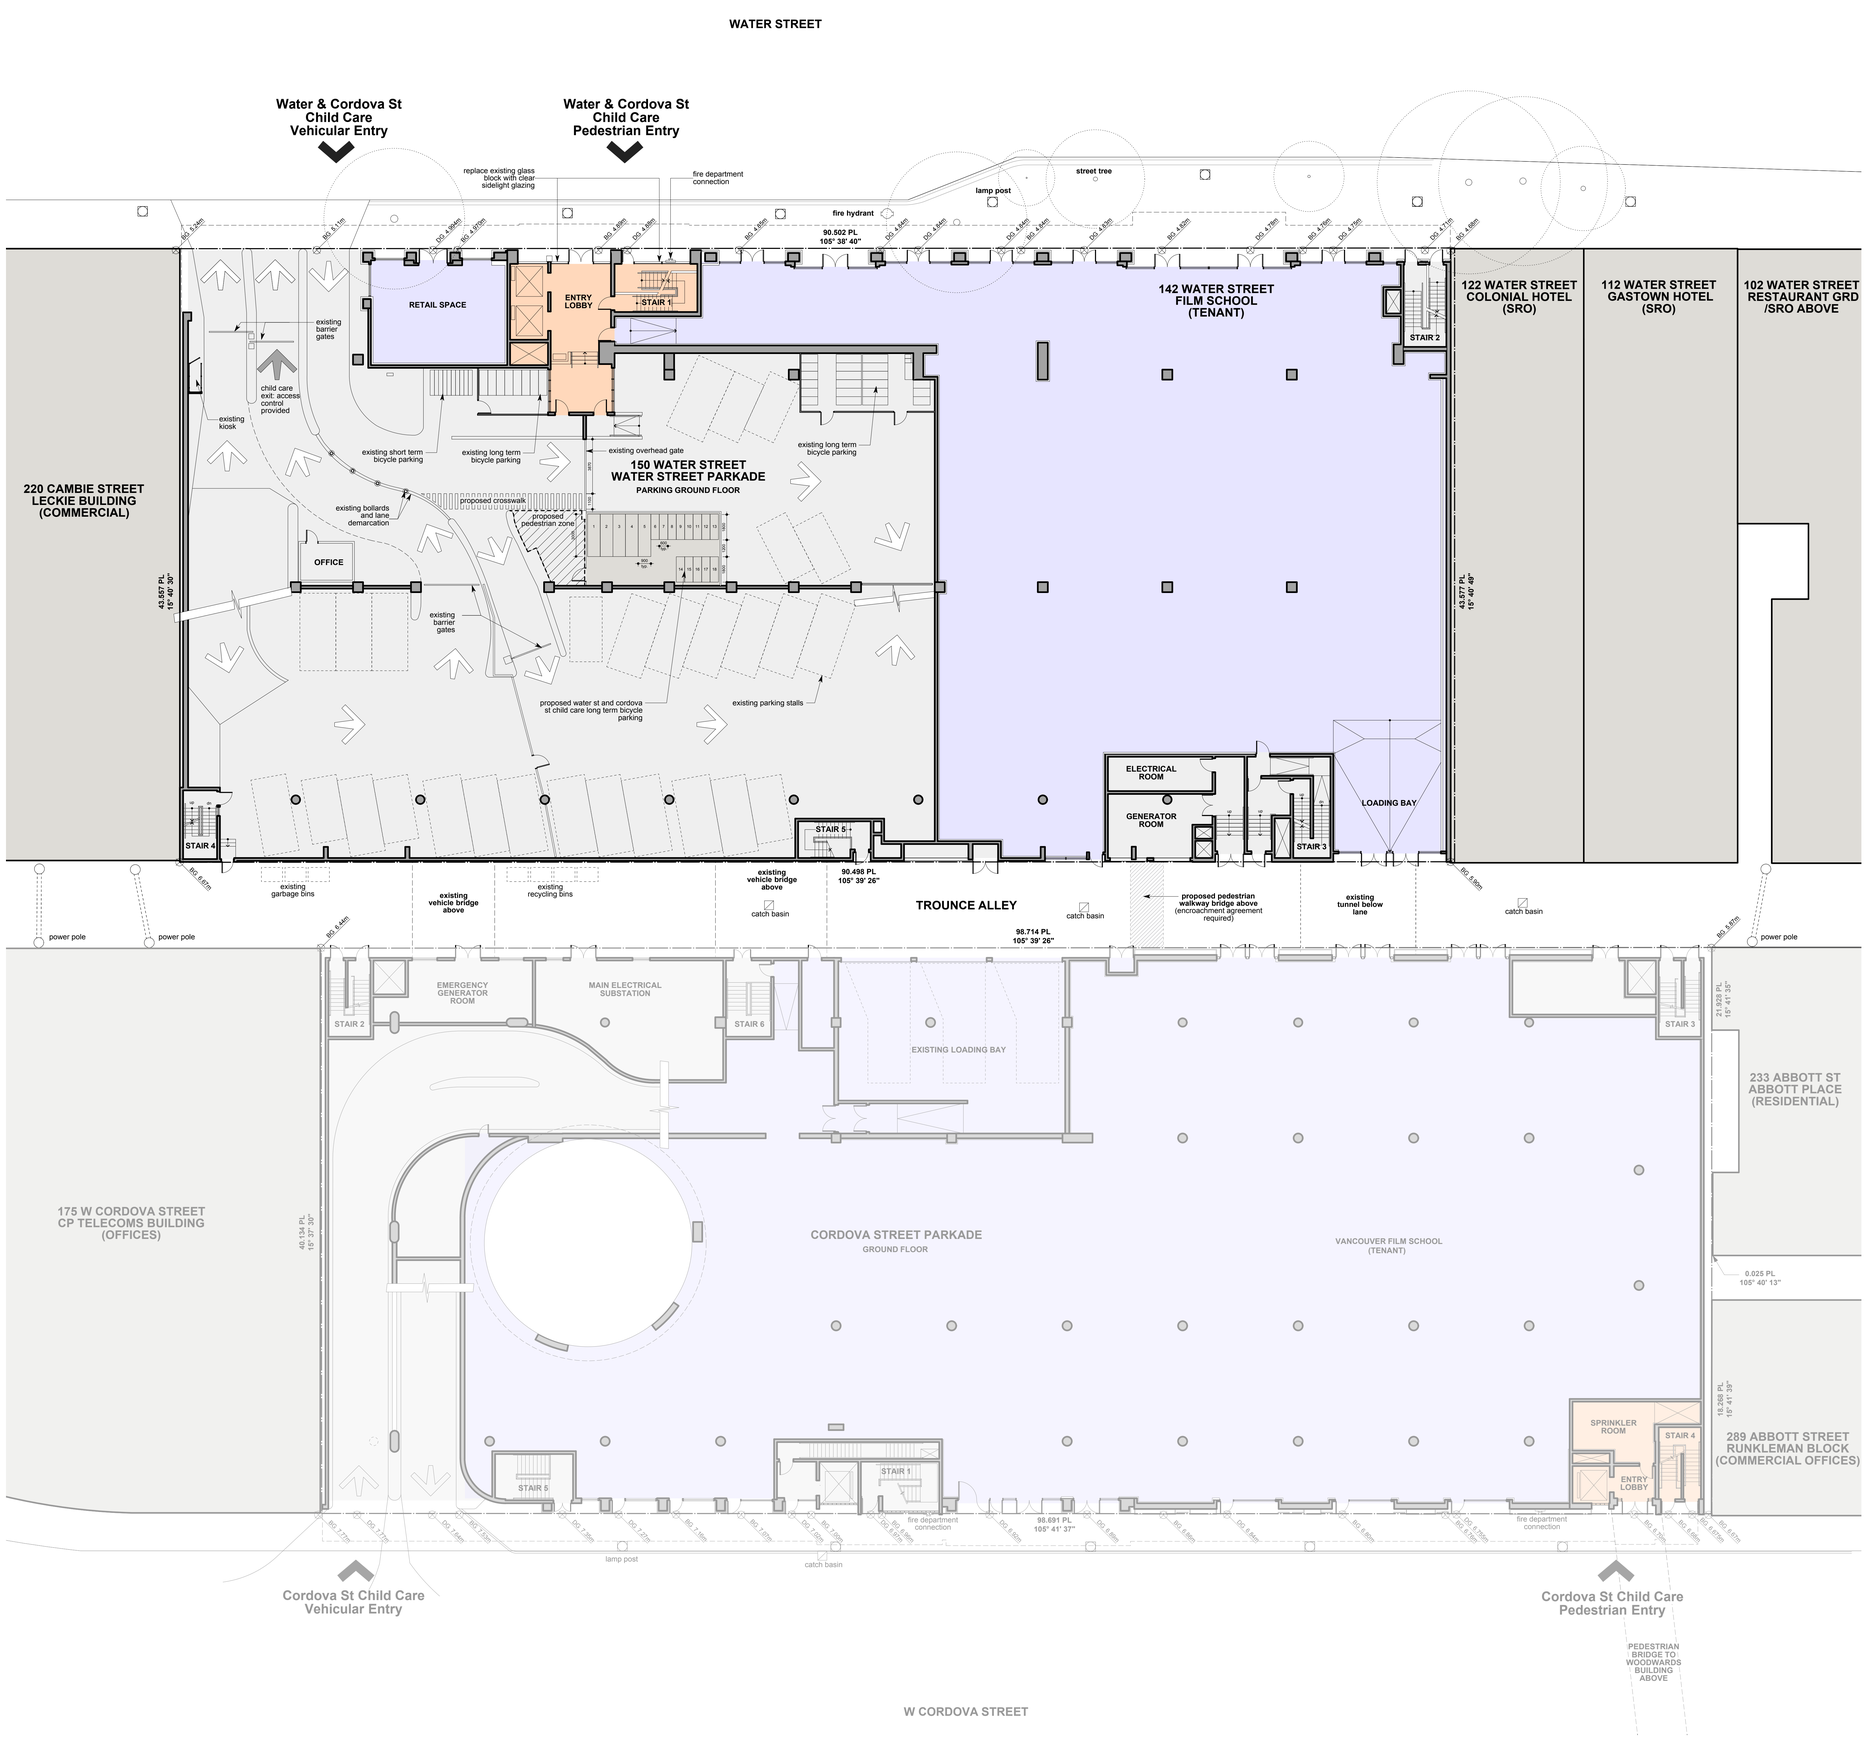

ACTON OSTRY ARCHITECTS INC

111 E 8 Avenue
Vancouver BC
Canada V5T 1R8
t 604.739.3344
f 604.739.3355
info@actonostry.ca

Water St Parkade Child Care Addition

City of Vancouver
150 Water Street

scale	date
1:150	14 Mar 2018
project code	status
GCC	Design Development
drawn	checked
MW/MZ	MW/RA

Combined Site Plan Ground Floor

drawing number
A012