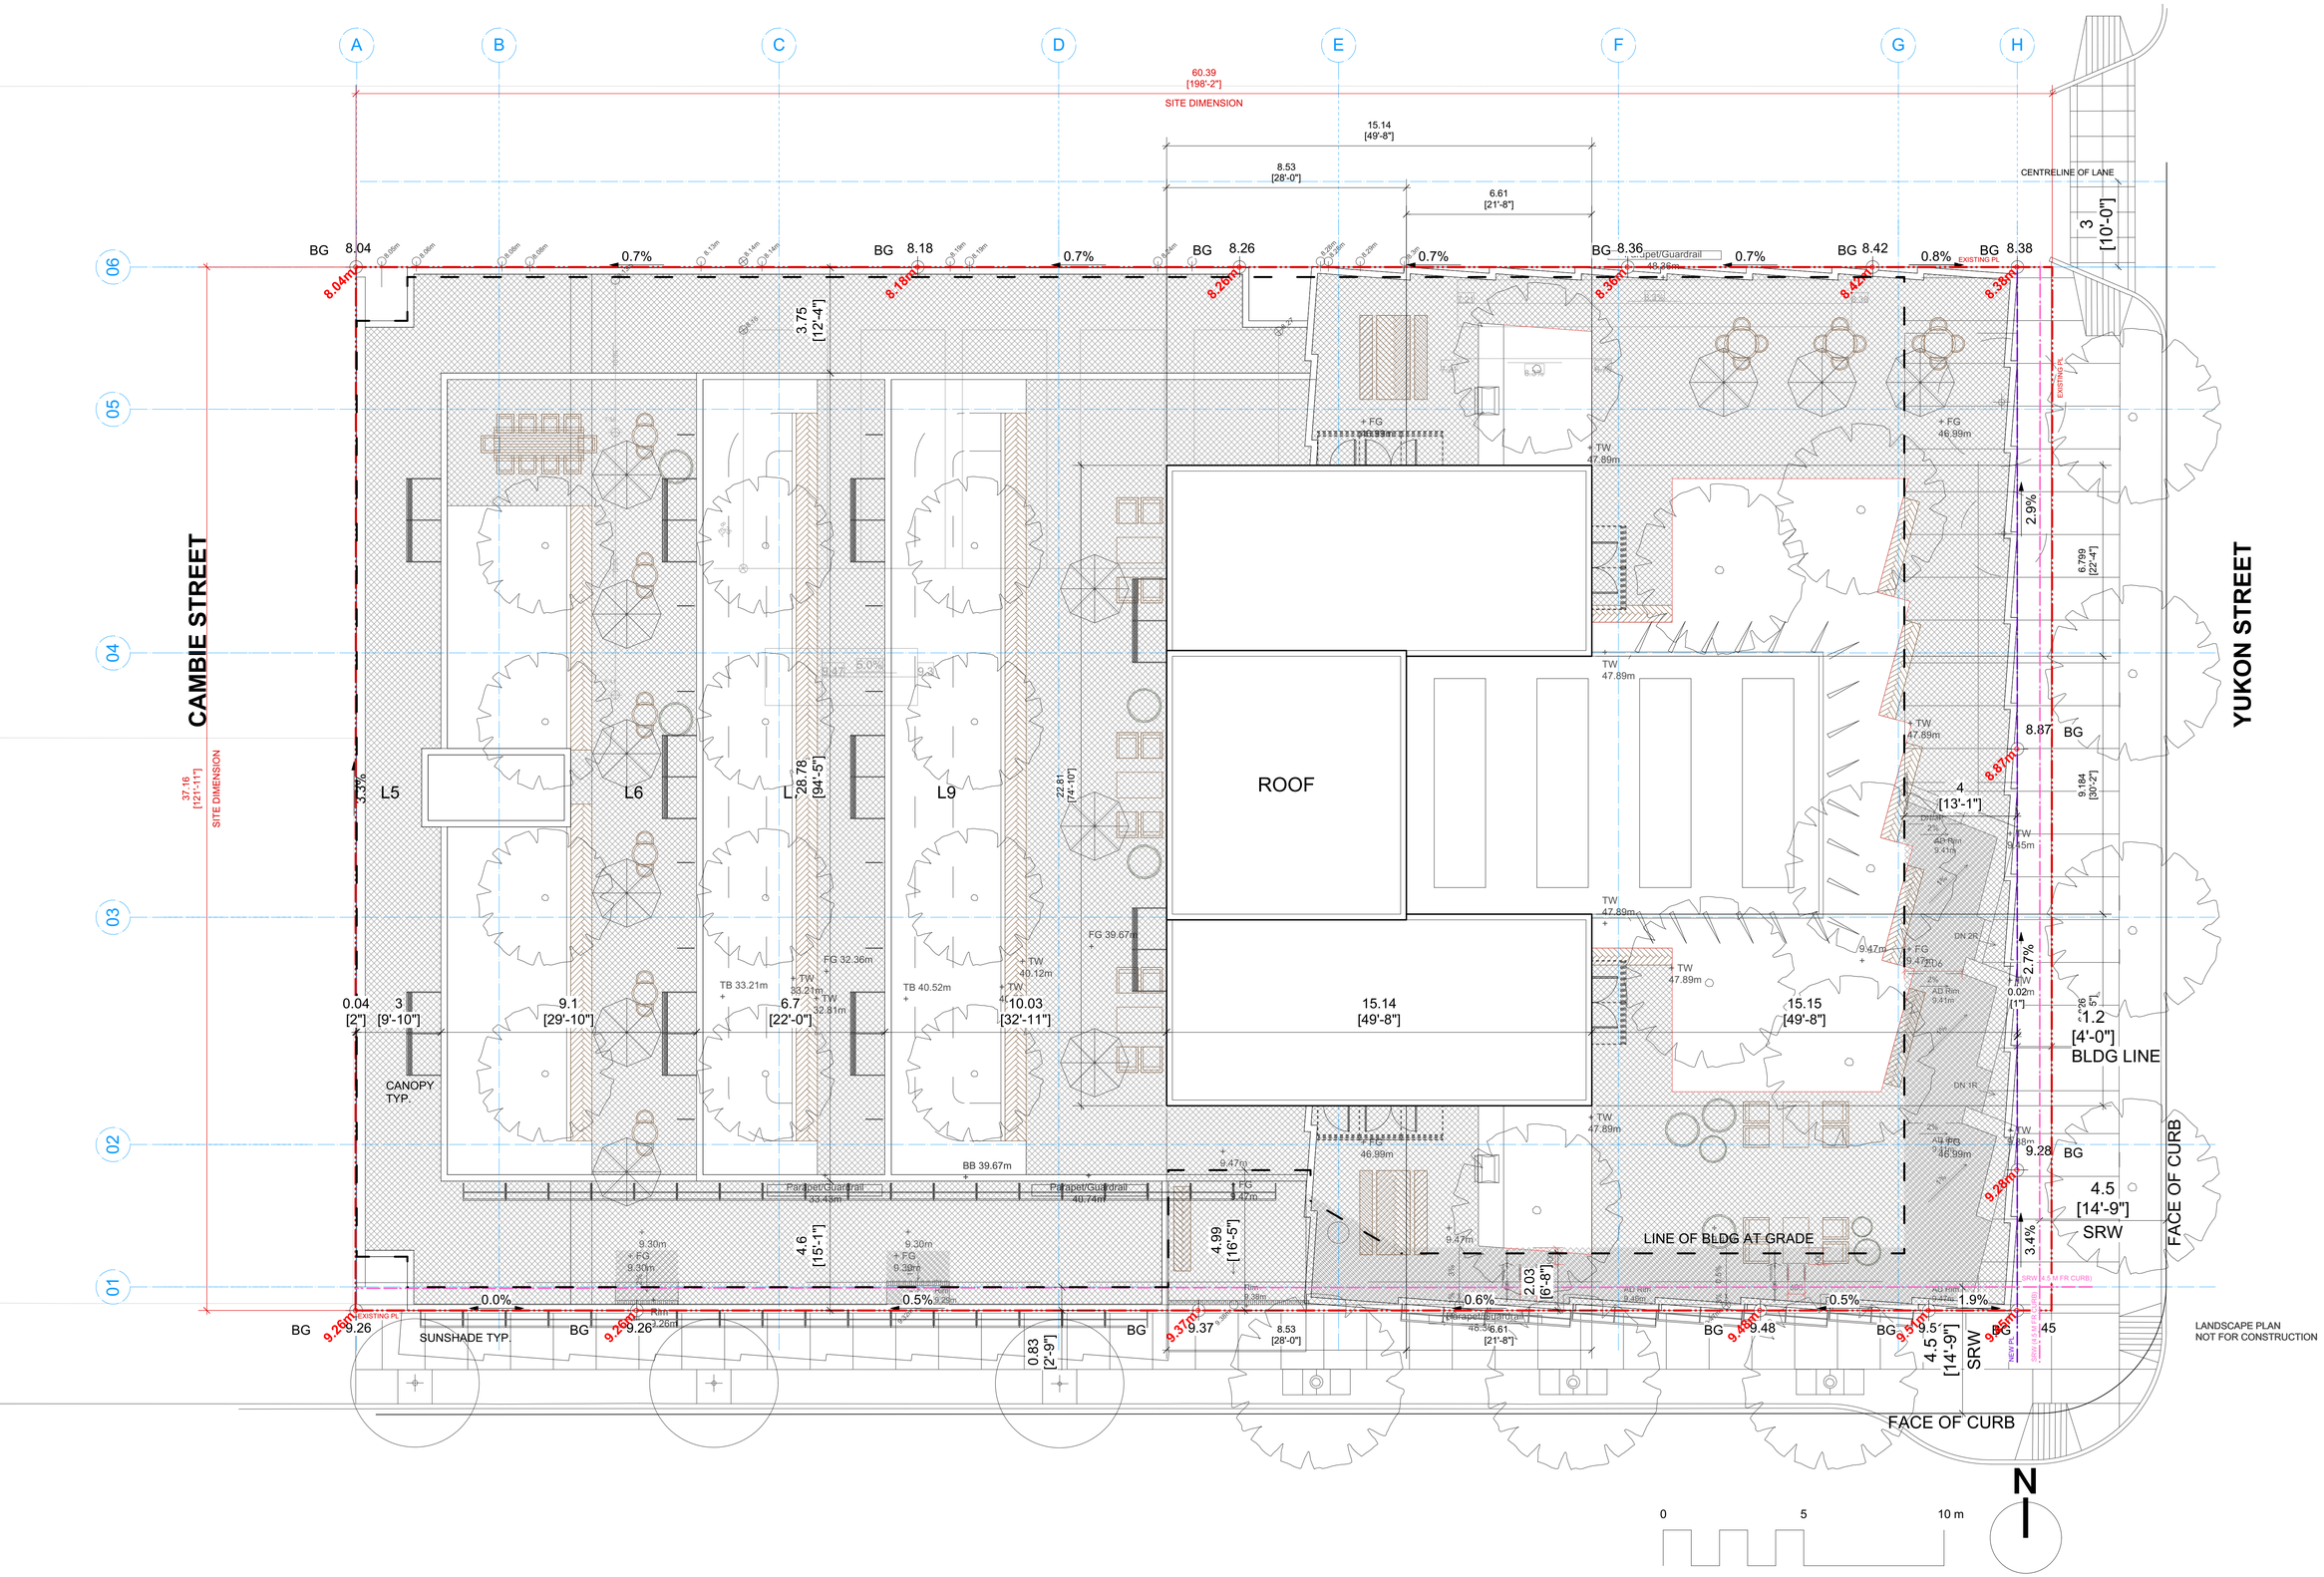
CAMBIE STREET
YUKON STREET
SITE DIMENSION
60.39
[198'-2"]
37.16
[121'-11"]
ROOF
LINE OF BLDG AT GRADE
CANOPY TYP.
SUNSHADE TYP.
CENTRELINE OF LANE
BLDG LINE
FACE OF CURB
SRW
LANDSCAPE PLAN
NOT FOR CONSTRUCTION
N
0
5
10 m