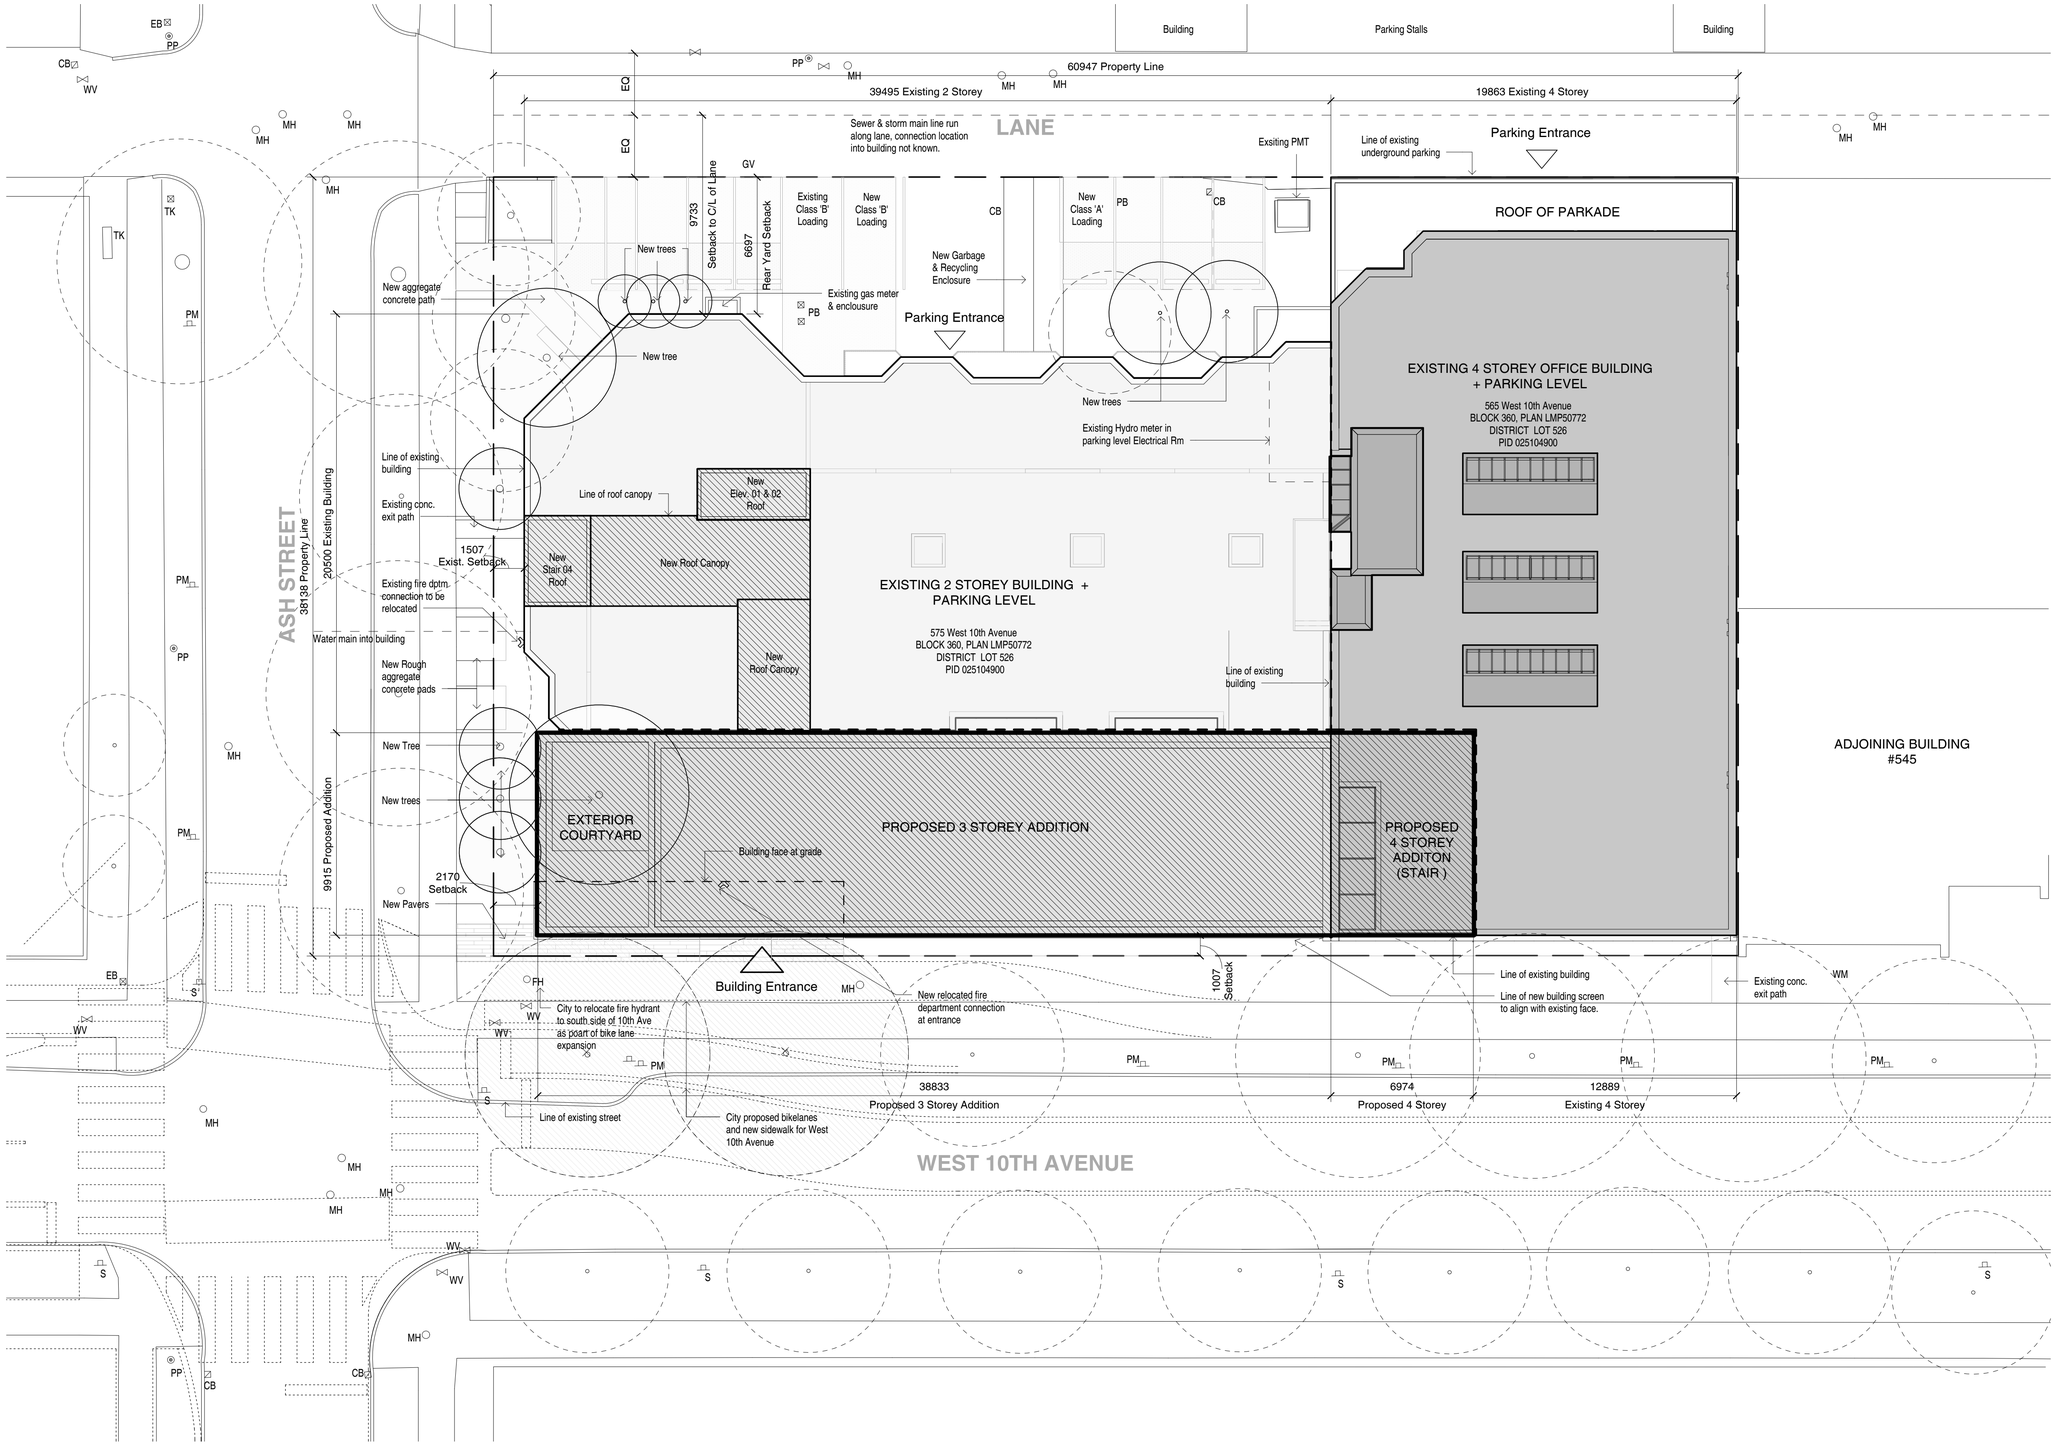

1 Site Plan
1 : 150

SHAPE
Architecture Inc

534 WEST PENDER STREET
VANCOUVER, BC CANADA
V6B 1V8

TEL: (604) 687-4457
EMAIL: info@shapearchitecture.ca
WEB: www.shapearchitecture.ca

COPYRIGHT RESERVED. THIS DRAWING AND DESIGN ARE AND AT ALL TIMES REMAIN THE EXCLUSIVE PROPERTY OF SHAPE ARCHITECTURE INC. AND MAY NOT BE USED OR REPRODUCED WITHOUT THEIR WRITTEN CONSENT.

STAMP

TREE LEGEND

- New proposed tree
- Existing tree to remain
- Existing tree proposed for removal by city for bike lane enhancement project

REVISIONS

NO	DESCRIPTION	DATE
01	ISSUED FOR COSTING	06/18/2018
02	ISSUED FOR DEVELOPMENT PERMIT	06/18/2018

Canadian Cancer Society Cancer Prevention and Survivorship Centre

565 West 10th Avenue
Vancouver, BC

ISSUED FOR DEVELOPMENT PERMIT SUBMISSION

Site Plan

DATE	August 3, 2018
DRAWN BY	Author
CHECKED BY	Checker
SCALE	As indicated
JOB NUMBER	1811

A1.01