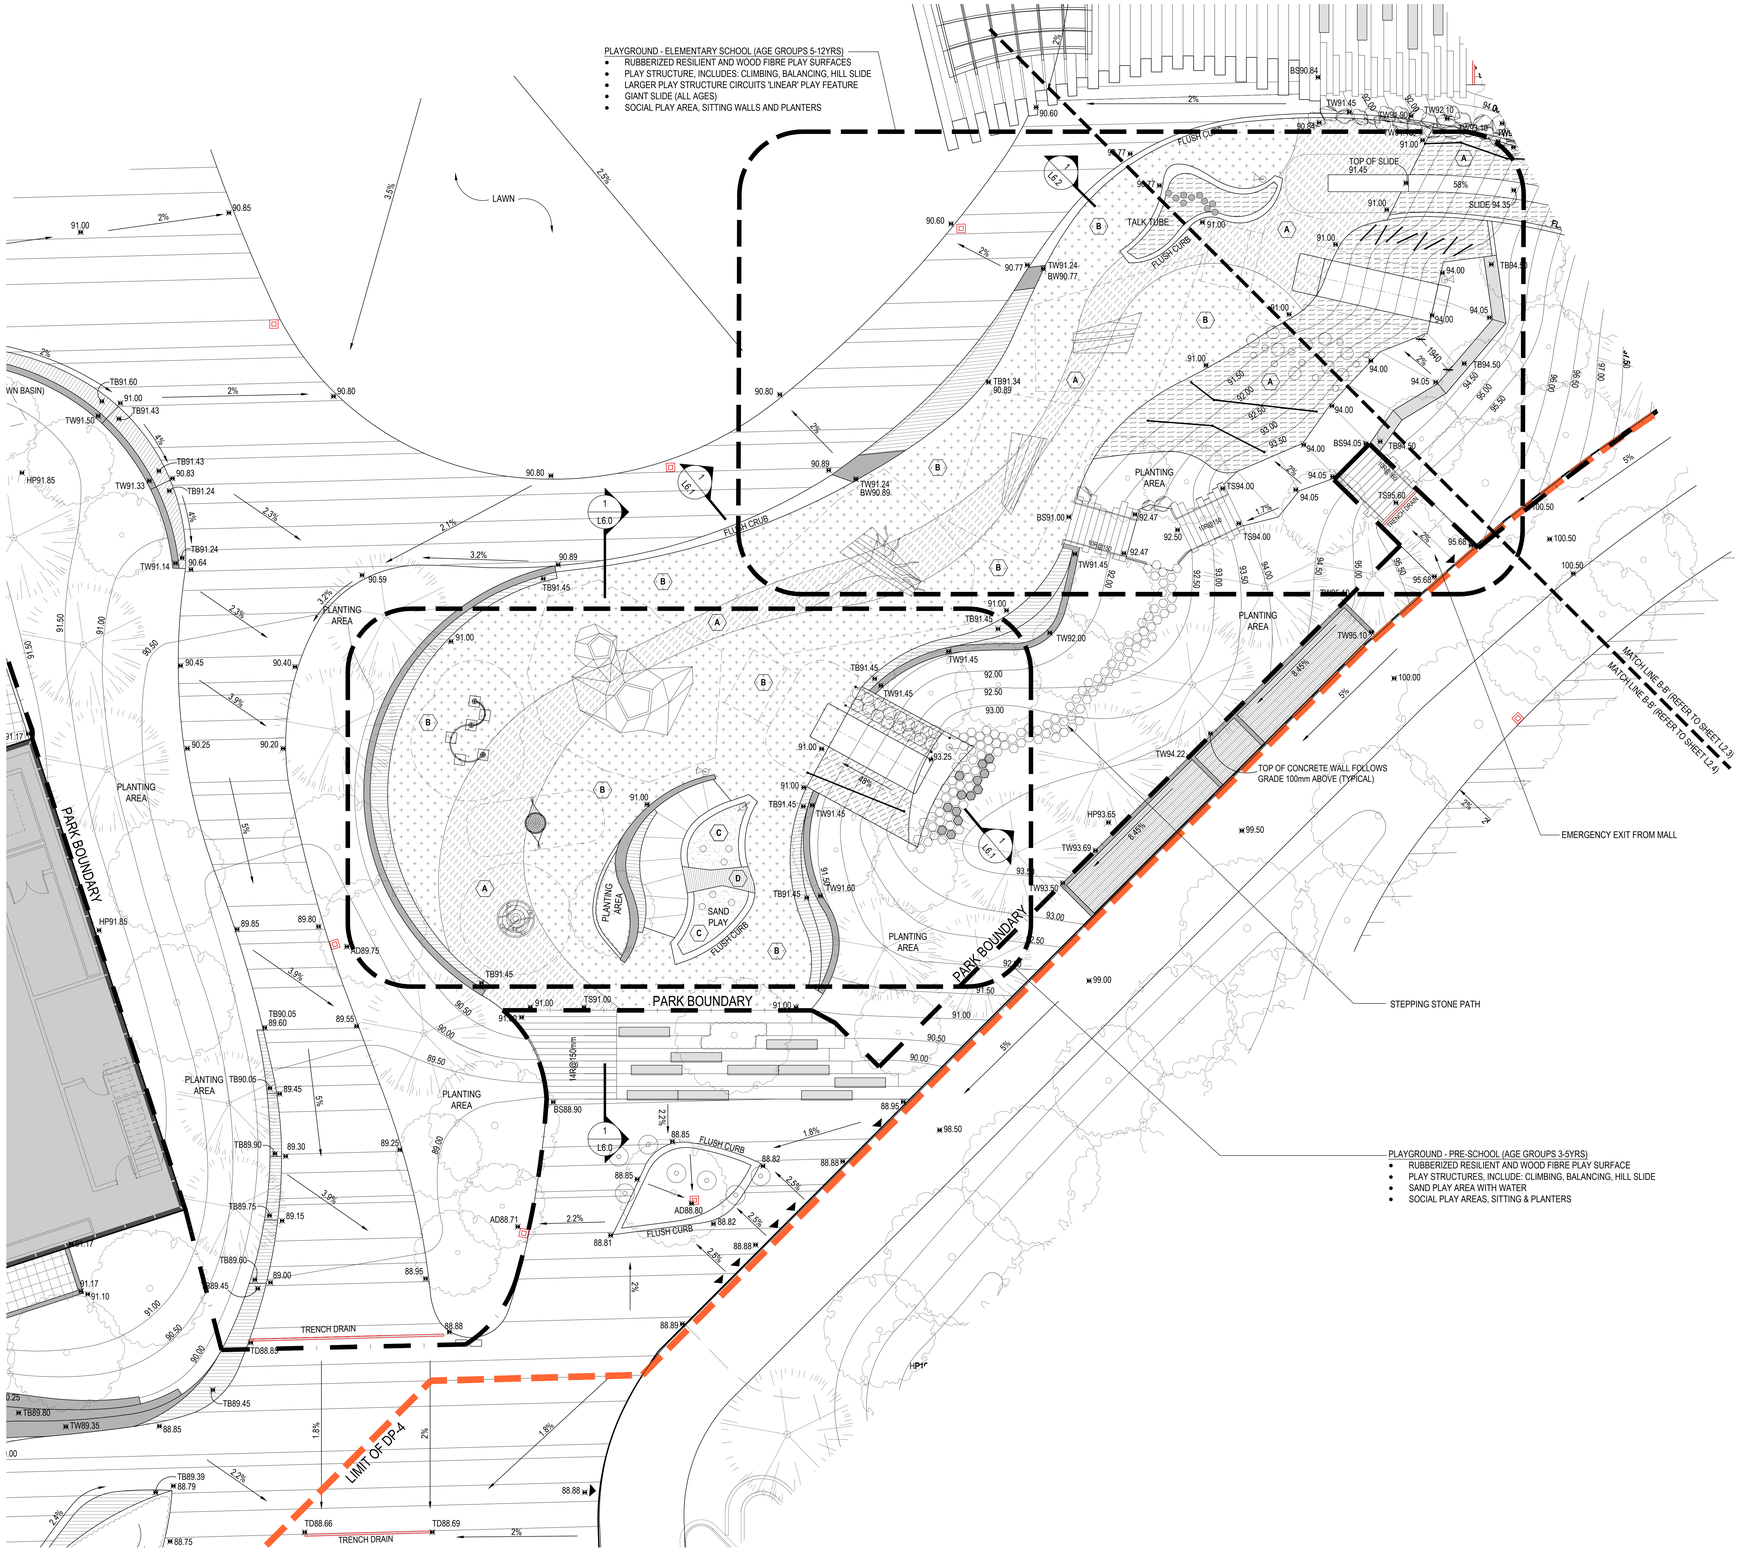

1 CIVIC CENTRE PARK - PLAY AREA (STREET LEVEL)
SCALE: 1:100

LEGEND

- LIMIT OF DP4
- PARK BOUNDARY
- PROPERTY LINE
- PROPOSED DECIDUOUS TREES
- PROPOSED CONIFEROUS TREES
- PROPOSED SHRUB BEDS
- SOD — PROPOSED SOD
- PROPOSED BIKE RACKS (CLASS B)
- PROPOSED BOLLARDS
- A — PLAY RUBBERIZED SURFACE COLOUR : TBD
- B — WOOD FIBRE PLAY SURFACE
- C — SAND PLAY
- D — WOOD DECK

PROJECT

OAKRIDGE
650 W 41st Avenue, Vancouver, BC V5Z 2M9

CLIENT
westbank QuadReal

KEY PLAN

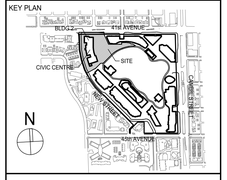

No.	DESCRIPTION:	DATE:
	ISSUED FOR DEVELOPMENT PERMIT 04	28 JUNE 2019

REVISIONS

DRAWING STATUS
NOT FOR CONSTRUCTION

Discrepancies must be reported immediately to the Architect before proceeding. Only figured dimensions are to be used. Contractors must check all dimensions on site. This drawing is protected by copyright.

ALL DIMENSIONS ARE SHOWN IN METRIC.

PFS STUDIO
PLANNING • URBAN DESIGN • LANDSCAPE ARCHITECTURE
1777 West 3rd Avenue
Vancouver BC V6J 1K7
604.736.5168
pfs@pfs.bc.ca
www.pfs.bc.ca

COPYRIGHT RESERVED:
This plan and design are, and at all times remain the exclusive property of PFS Studio and cannot be used or reproduced without written consent. Contractors shall verify and be responsible for all dimensions and conditions on the job. This office shall be informed of any discrepancies from the dimensions and conditions shown on the drawing.

SEAL

NORTH ARROW
N
PROJECT NORTH
TRUE NORTH

DRAWING TITLE
OAKRIDGE REDEVELOPMENT

LANDSCAPE PLAN
CIVIC CENTRE PARK - PLAY AREAS (STREET LEVEL)

DRAWN	CHECKED
AF/SS/QL	CM/CP
SCALE 1:100	DATE 12/17/18
GRAPHIC SCALE	
PROJECT NO. 16049	
BUILDING 1 & 2	PHASE DP-4
DRAWING AUTHOR	DRAWING NO. L2.4
	REV NO.

36" x 48" Arch E -SHEET SIZE