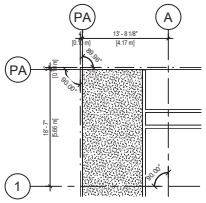

2 A104 SETTING-OUT POINT DETAIL PLAN
1/8" = 1'-0"

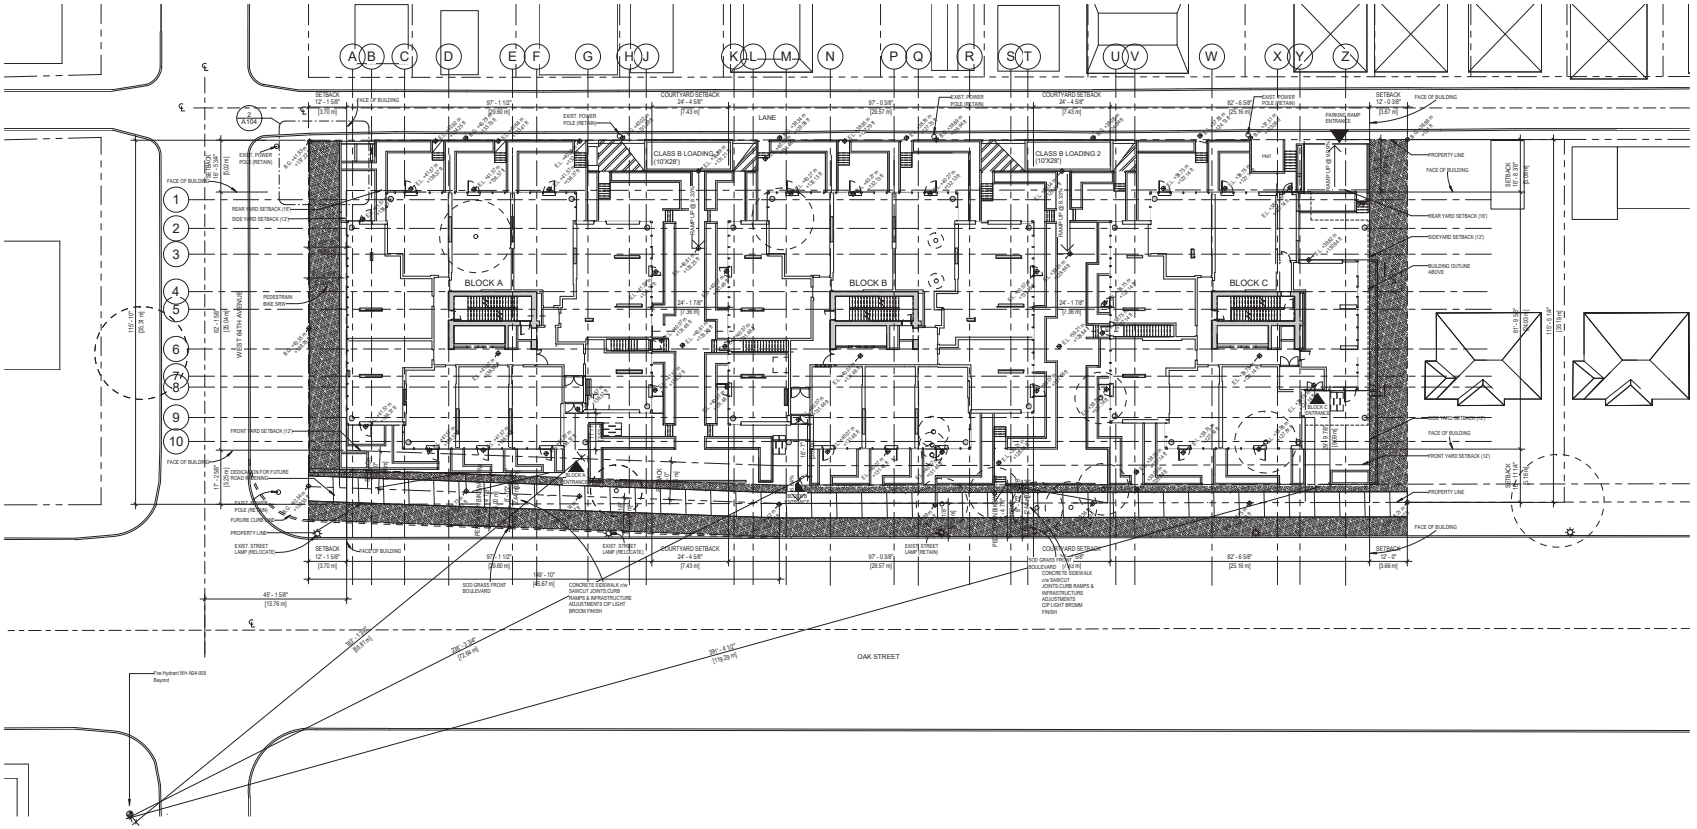

1 A104 SITE PLAN
1/16" = 1'-0"

CIVIC ADDRESS:
8030-8130 OAK & 988 64TH AVENUE, VANCOUVER BC

LEGAL ADDRESS:
1) LOT 1, BLOCK 15 OF BLOCK B, AND
2) LOTS 2 TO 7 OF LOT 15 BLOCK B
EXCEPT THE WEST 7 FEET AND THE EAST 10 FEET. NOW HIGHWAYS
ALL OF DISTRICT LOTS 319, 323, AND 324
GROUP 1 NEW WESTMINSTER DISTRICT PLAN 1685

N

5	DP Submission	2018-11-02
4	DP Preresubmission	2018-11-02
3	Rezoning Submission	2017-10-25
2	Rezoning Enquiry Re-submission	2017-03-17
1	Rezoning Enquiry	2016-04-20

ARNO KOTS ARCHITECTURE INC
304–1540 WEST 3rd AVE, VANCOUVER BC, CANADA V6J 1H2
t 604.7553100 f 604.484.1401 arnoarchitecture.com

CONTRACTOR SHALL VERIFY ALL DIMENSIONS ON SITE BEFORE COMMENCING WORK. REPORT ANY DISCREPANCIES TO THE ARCHITECT BEFORE PROCEEDING.

DRAWINGS ARE NOT TO BE SCALED. FIGURED DIMENSIONS ARE TO BE USED IN PREFERENCE TO SCALED MEASUREMENTS.

COPYRIGHT RESERVED. THIS DRAWING AND DESIGN IS AND REMAINS EXCLUSIVE PROPERTY OF ARNO KOTS ARCHITECTURE INC AND CANNOT BE USED WITHOUT THEIR PERMISSION. ALL RIGHTS ARE RESERVED. THIS DRAWING AND DESIGN SHALL NOT BE USED BY ANY PERSON FOR ANY PURPOSE OTHER THAN AS EXPRESSLY AUTHORIZED BY ARNO KOTS ARCHITECTURE INC IN WRITING OR OTHERWISE AGREED TO BY THE PARTIES.

DRAWN	BT	CHK	INT	SCALE
	YL	SW		As indicated
	SL			DRAWING DATE
				2018-11-02

8030-8130 Oak & 988 W. 64th Ave. Vancouver

PROJECT

SITE PLAN

TITLE

PROJECT NUMBER	ISSUE NO.
20302	5

DRAWING NUMBER

A104