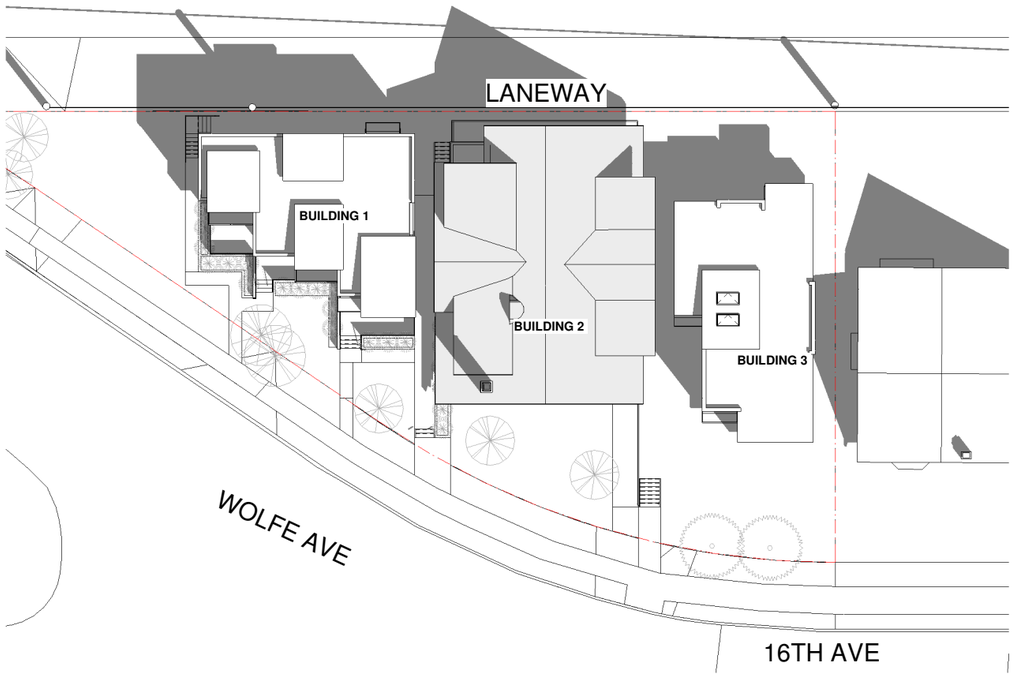

1 SHADOW STUDY - MARCH 21 - 10 AM
1/16" = 1'-0"

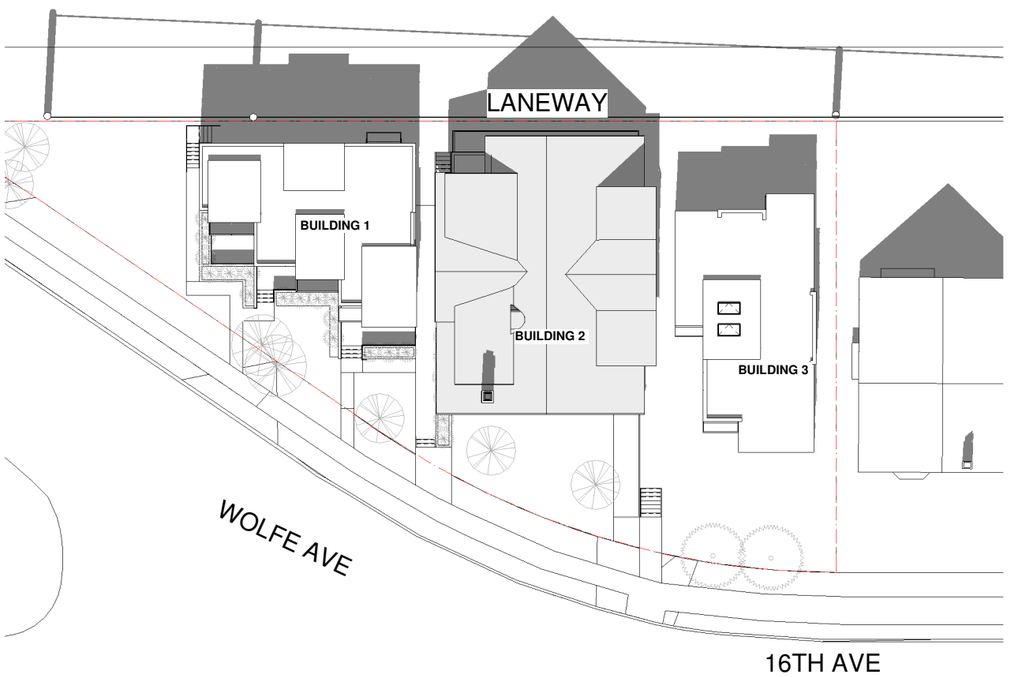

3 SHADOW STUDY - MARCH 21 - 12 PM
1/16" = 1'-0"

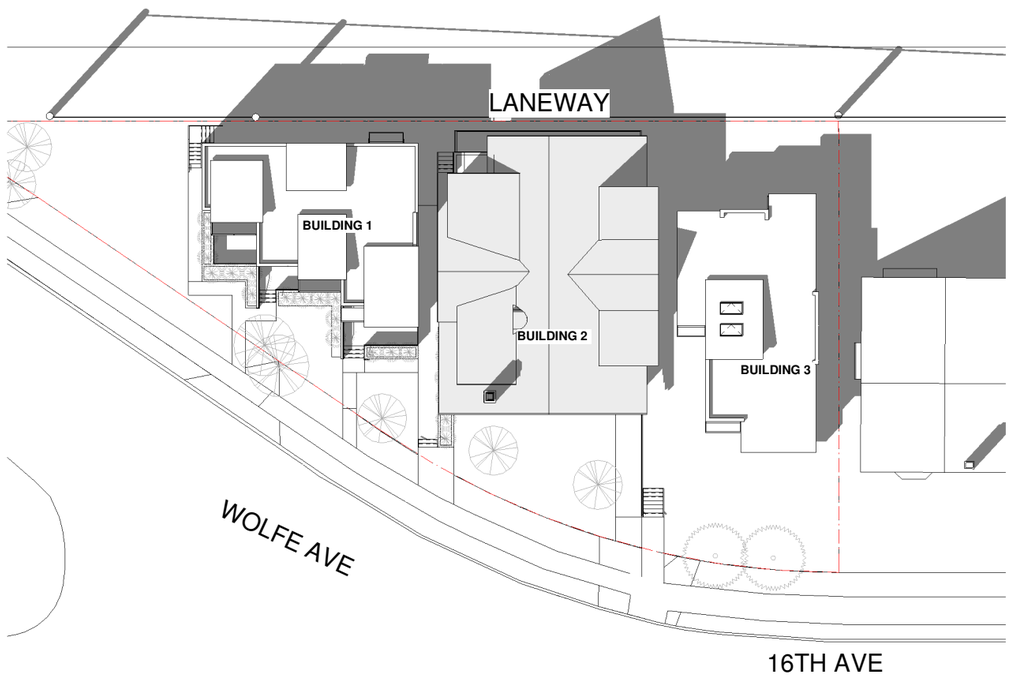

4 SHADOW STUDY - MARCH 21 - 2 PM
1/16" = 1'-0"

ARCHITECTS
ANKENMAN MARCHAND
1645 West 5th Avenue
Vancouver, BC V6J 1N5
Tel: (604) 872-2595 Fax: (604) 872-2505
Email: office@AMArchitects.com

N

Project:
1808
Owner
1215 W 16TH AVE
1215 W. 16th., Ave., Vancouver

Drawing:
SHADOW STUDY

Project Status:
Development Permit

SUBMISSION

Date (YYYY-MM-DD)	Description
2019-05-08	City of Vancouver Review
2019-06-13	Issued for Development Permit

REVISION

No.	Date	Description

All Drawings in this set to be read in conjunction with each other. Any errors or discrepancies to be reported to the Architect before commencing work. Contractors are responsible to ensure that all work is executed to the requirements of the appropriate Building Code Authority.
© Copyright Ankenman Marchand Architects. All rights reserved.

Scale: 1/16" = 1'-0"

DWG. NO: **A033**

REVISION 2019-06-13

Plot Date: 2019-07-29 2:49:10 PM C:\Users\ARAVENA\Documents\1808_03_MAIN-R19_CF_SD-1215 West 16th Ave_VANESSA.rvt

1 SHADOW STUDY - SEPT 21 - 10 AM
1/16" = 1'-0"

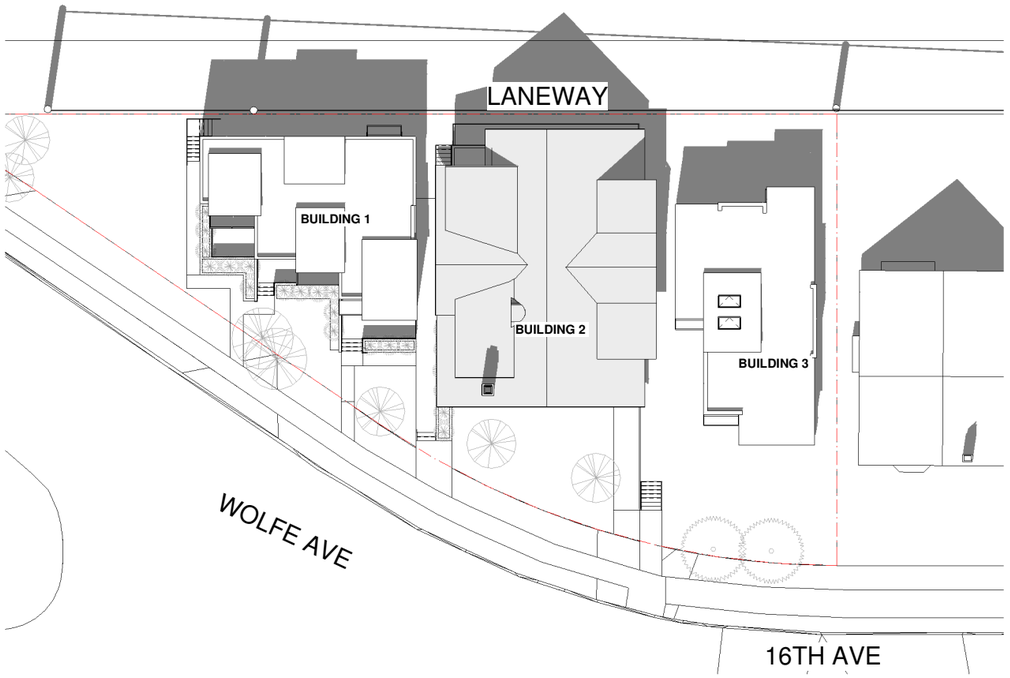

2 SHADOW STUDY - SEPT 21 - 12 PM
1/16" = 1'-0"

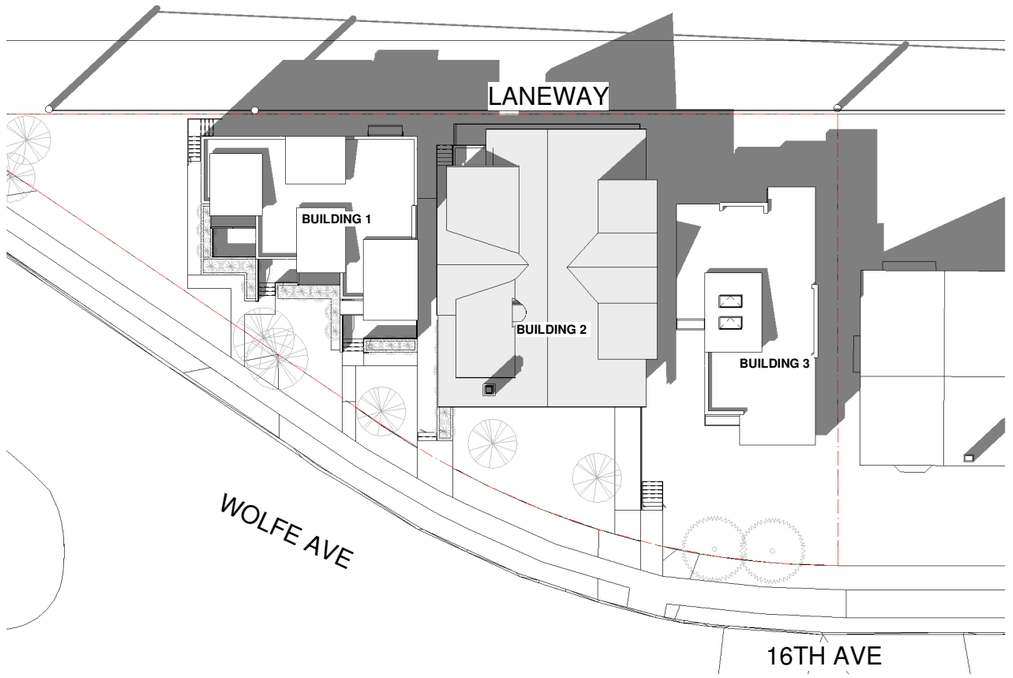

3 SHADOW STUDY - SEPT 21 - 2 PM
1/16" = 1'-0"

Plot Date: 2019-07-29 2:49:13 PM C:\Users\ARAVENA\Documents\1808_03_MAIN-R19_CF_SD-1215 West 16th Ave_VANESSA.rvt

ARCHITECTS
ANKENMAN MARCHAND
1645 West 5th Avenue
Vancouver, BC V6J 1N5
Tel: (604) 872-2595 Fax: (604) 872-2505
Email: office@AMArchitects.com

Project:
1808
Owner
1215 W 16TH AVE
1215 W. 16th., Ave., Vancouver

Drawing:
SHADOW STUDY

Project Status:
Development Permit

SUBMISSION

Date (YYYY-MM-DD)	Description
2019-05-08	City of Vancouver Review
2019-06-13	Issued for Development Permit

REVISION

No.	Date	Description

All Drawings in this set to be read in conjunction with each other. Any errors or discrepancies to be reported to the Architect before commencing work. Contractors are responsible to ensure that all work is executed to the requirements of the appropriate Building Code Authority.
© Copyright Ankenman Marchand Architects. All rights reserved.

Scale: 1/16" = 1'-0"

DWG. NO: **A034**