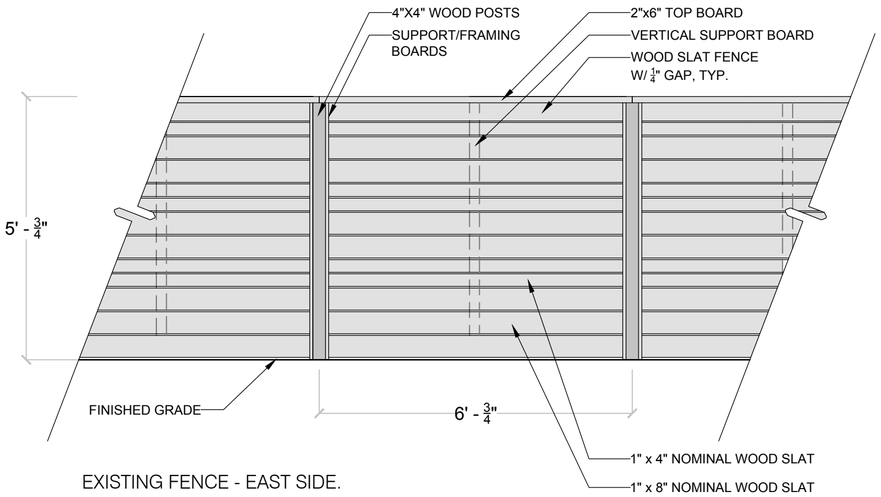

EXISTING FENCE - EAST SIDE.

EXISTING FENCE - ELEVATION VIEW
REFER TO LANDSCAPE PLAN FOR LOCATION
FENCE HEIGHT MATCHES GATE HEIGHT (5' - 9") BASED ON ON-SITE OBSERVATIONS
SCALE: 1" = 1' - 0"

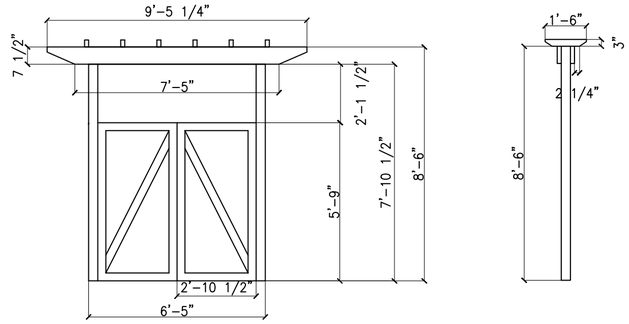

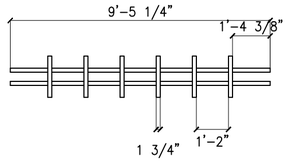

EXISTING ARBOR DETAILS - SCALE 1/4" = 1' - 0"
REFER TO LANDSCAPE PLAN FOR LOCATION

DATE	SUBMISSION
2019.06.23	Issued for Development Permit Minor Amendment
2019.06.12	Issued for Development Permit Minor Amendment

CONSULTANT:
NEDAROOHNIA landscape design
www.nedaroohnia.com
Tel: 7788899221
Email: studio@nedaroohnia.com

CLIENT:
STRATA COUNCIL OF LOT
161 WEST 15TH AVE

NORTH ARROW:
N/A

LEGAL DESCRIPTION:
LOT 3 PLAN VAS2628 DISTRICT LOT 5 26 NEW WESTMINSTER UNDIV 86/370 SH ARE IN COM PROP THEREIN. N/A N/A

CIVIC ADDRESS:
161 WEST 15TH AVE
VANCOUVER, BC V5Y 1X8

SCALE: AS NOTED

DATE: 2019.08.23

TITLE: Landscape Details
Issued for Development Permit Minor Amendment

SHEET NUMBER: L3

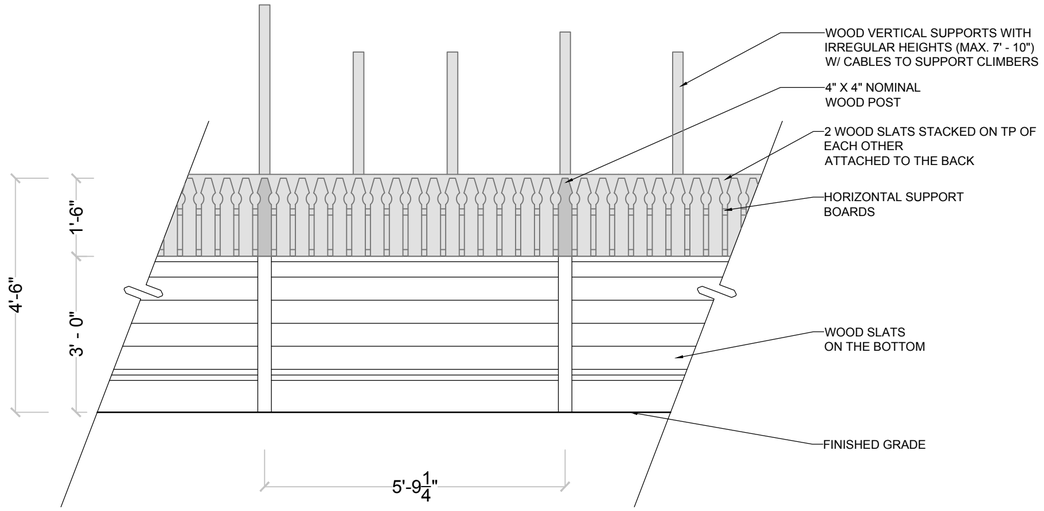

FENCE DETAIL - NORTH SIDE

SCALE: 1” = 1’ - 0”

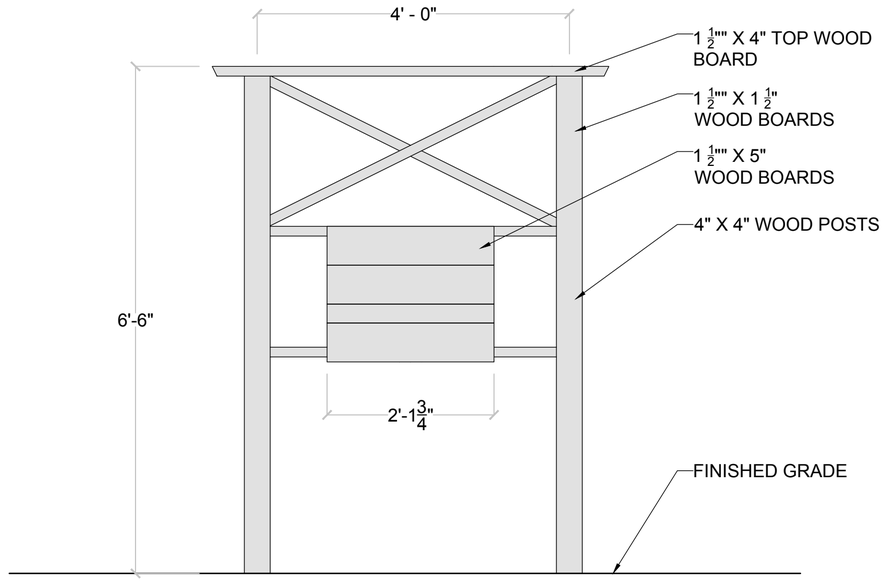

SUPPORTING STRUCTURE FOR VINES - NORTH SIDE

SCALE: 1 1/2” = 1’ - 0”

NOTE:

ALL FENCE DETAIL MEASUREMENTS ARE APPROXIMATE AND BASED ON ON-SITE OBSERVATIONS/MEASUREMENTS.

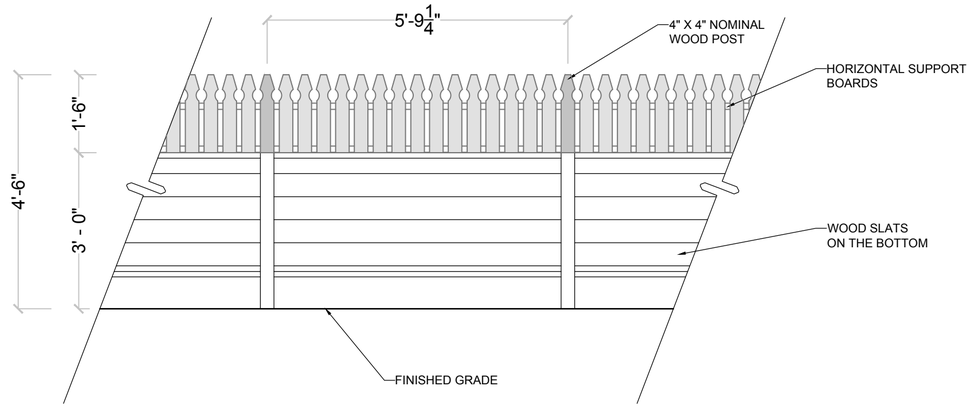

FENCE DETAIL - SOUTH SIDE

SCALE: 1” = 1’ - 0”

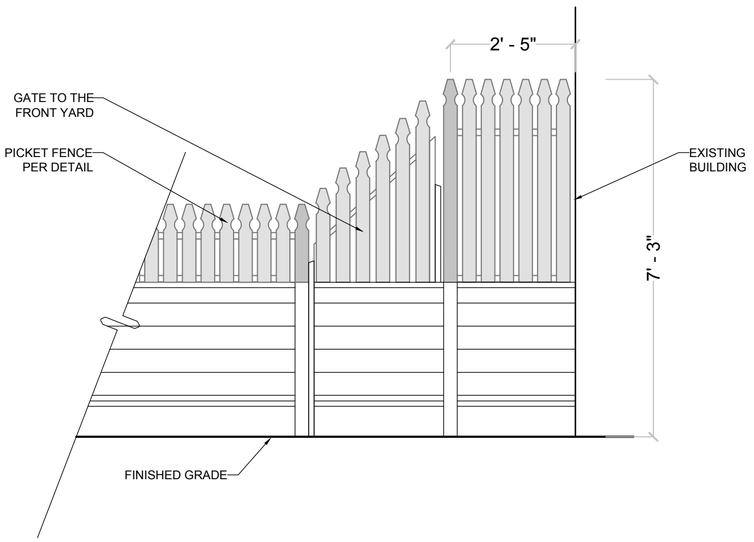

FENCE DETAIL - SOUTH SIDE
SIDE VIEW

SCALE: 1” = 1’ - 0”

DATE	SUBMISSION
2019.06.23	Issued for Development Permit Minor Amendment
2019.06.12	Issued for Development Permit Minor Amendment

CONSULTANT:

NEDAROOHNIA landscape design
www.nedaroohnia.com
Tel: 7788899221
Email: studio@nedaroohnia.com

CLIENT:

STRATA COUNCIL OF LOT
161 WEST 15TH AVE

NORTH ARROW:

N/A

LEGAL DESCRIPTION:

LOT 3 PLAN VAS2628 DISTRICT LOT 5 26 NEW WESTMINSTER UNDIV 86/370 SH ARE IN COM PROP THEREIN. N/A N/A

CIVIC ADDRESS:

161 WEST 15TH AVE
VANCOUVER, BC V5Y 1X8

SCALE: AS NOTED

DATE: 2019.08.23

TITLE: Landscape Details
Issued for Development Permit
Minor Amendment

SHEET NUMBER: L4