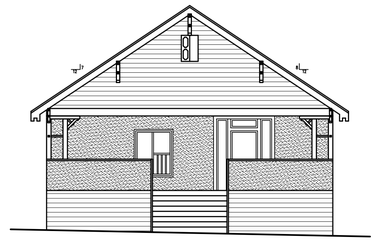

EXISTING 1727 BUILDING

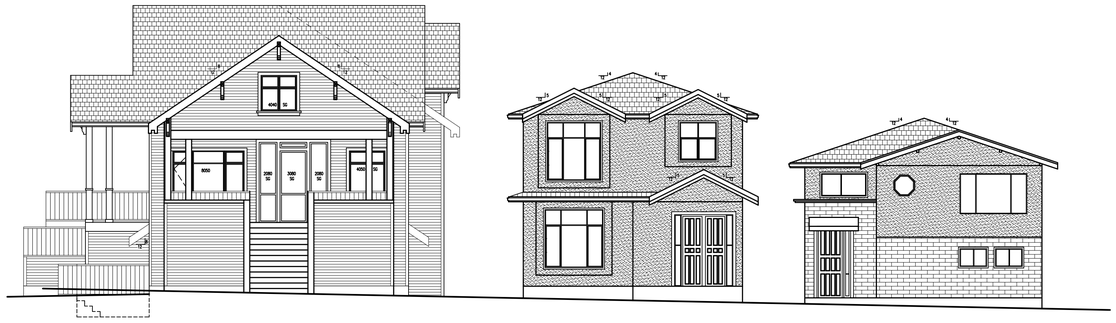

PROPOSED 1727 BUILDING

EXISTING 1745 BUILDING

EXISTING 1755 BUILDING

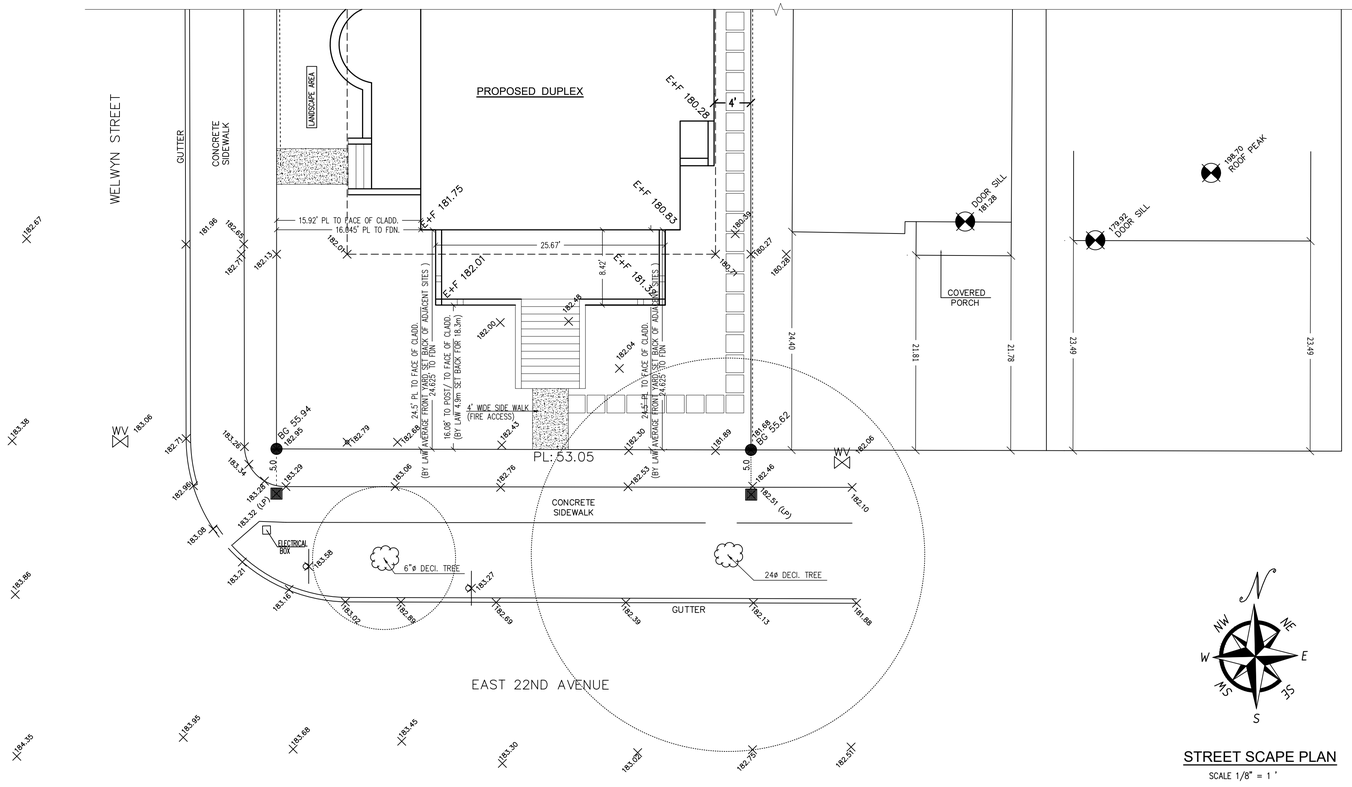

STREET SCAPE PLAN

SCALE 1/8" = 1 '

SITE ADDRESS: 1727 EAST 22ND AVENUE (PRIMARY BLD), VANCOUVER, BC 1727 EAST 22ND AVENUE (SECONDARY BLD), VANCOUVER, BC			
DRAWING TITLE: STREET SCAPE & CONTEXT PLAN	SCALE: 1/8"=1'-0"	DRAWN BY: ASIT	DATE: JUNE 12. 2019
BUILDER: VARINDER PHONE: 604 961 1512		DRAWING NUMBER: A 001	

MAPLE BUILDING DESIGN AND CONSULTING (MBDC)

6608 MAIN STREET, Vancouver, B.C., V5X 3H2
Phone/Fax 604-323-2572
604-771-6650
Fax 604-324-2572
E-mail asit@shaw.ca

This drawing/design is ot all times the exclusive property of Maple building design and consulting. It may not be used or duplicated without written consent.