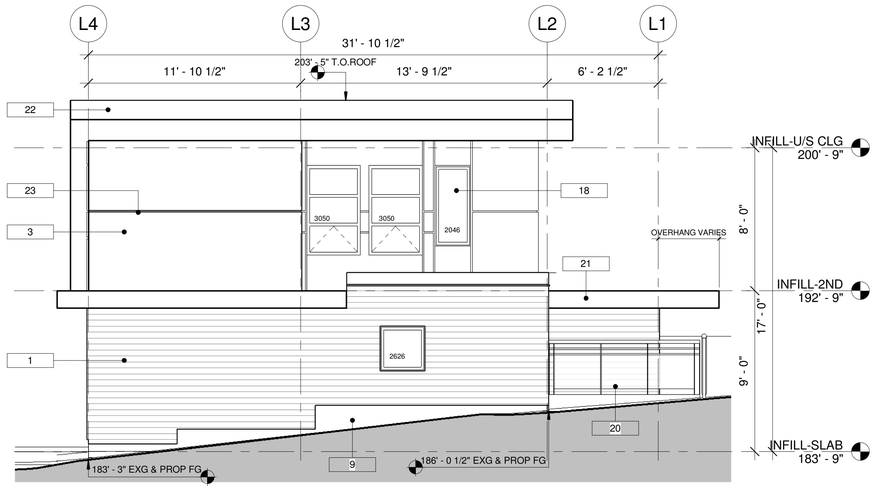

1 1-4 INFILL EAST ELEVATION
1/4" = 1'-0"

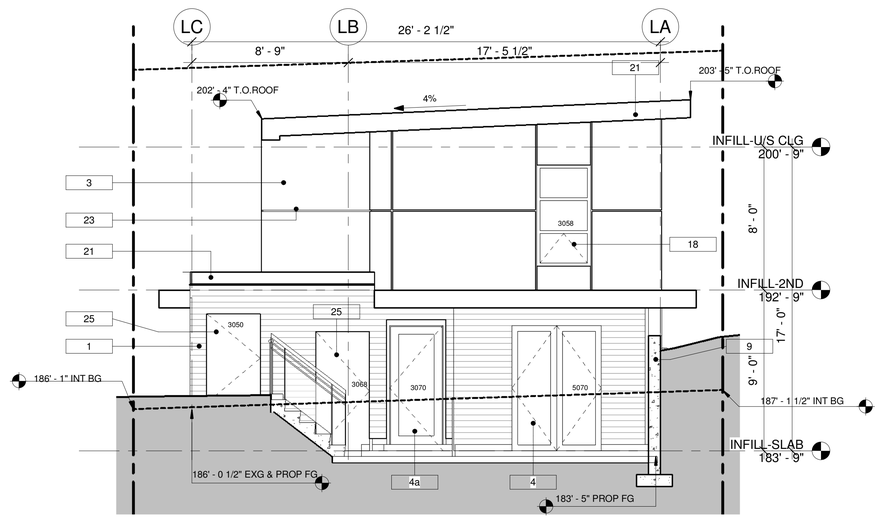

2 1-4 INFILL NORTH ELEVATION
1/4" = 1'-0"

MATERIAL NOTES	
#	DESCRIPTION
1	NEW COMPOSITE NON COMBUSTIBLE PLANK SIDING (SMOOTH FACE FINISH) 4" VERT SPACING
3	NEW COMPOSITE NON COMBUSTIBLE PANEL CLADDING
4	DOUBLE DOOR (WOOD & PTD) W/ DOUBLE GLAZED LITES
4a	SINGLE DOOR (WOOD & PTD) W/ DOUBLE GLAZED LITES
9	CONCRETE FOUNDATION WALL
18	DOUBLE GLAZED VINYL WINDOWS
19	OVERHEAD GARAGE DOOR
20	1/2" TEMPERED GLAZED GUARD PANEL ON VERTICAL POWDER-COATED ALUMINUM STANCHIONS
21	PREFINISHED METAL CAP FLASHING
22	STANDING SEAM METAL ROOF
23	1" REVEAL METAL TRANSTION
25	FIBREGLAS DOOR

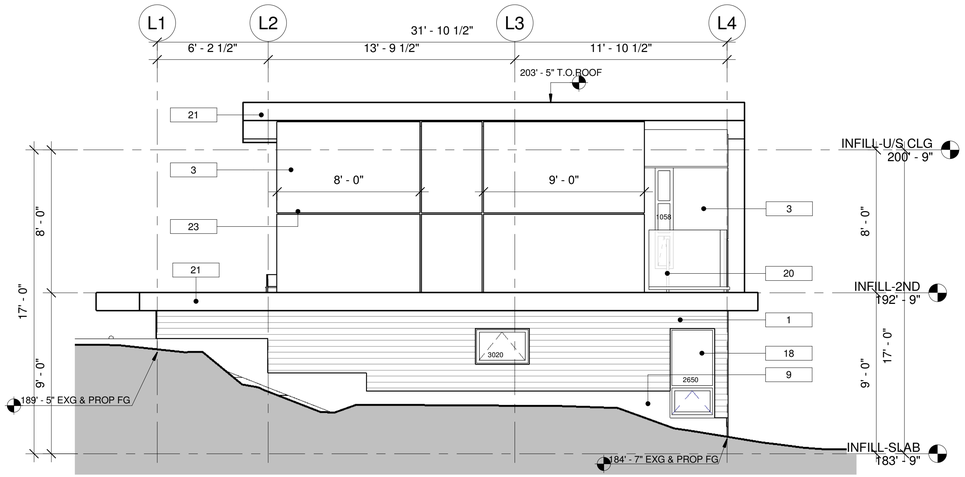

3 1-4 INFILL WEST ELEVATION
1/4" = 1'-0"

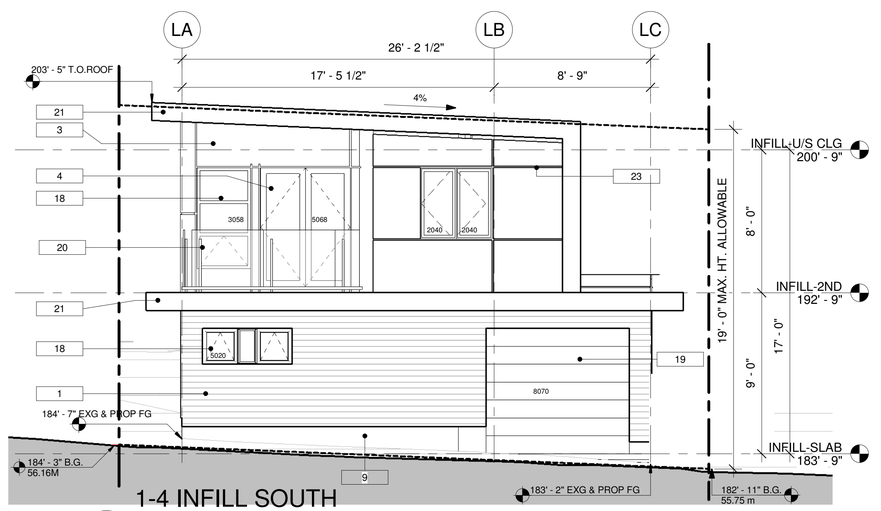

4 1-4 INFILL SOUTH ELEVATION
1/4" = 1'-0"

HEARTH architectural
224 - 2323 Quebec Street
Vancouver BC V5T 4S7
T 604.266.4677 F 604.266.4679
www.HEARTHworks.ca

BUILDER'S RESPONSIBILITY TO LAYOUT WORK

It is the Builder's responsibility to lay out and carry out the work as detailed in the contract documents. It is therefore necessary for the builder to pay very close attention to actual site dimensions, geometries and conditions which may vary from those **assumed** on the drawings.

Any discrepancies which the Builder discovers within the contract documents themselves or between the contrat documents & site conditions, are to be discussed with the Architect immediately before proceeding with any work.

Written dimensions shall have precedence over scaled dimensions.

Copyright Reserved.

This plan and design are, and at all times remain, the exclusive property of HEARTH architectural Inc. and may not be used or reporduced without written consent.

REVISIONS

No.	Description	Date
2	ISSUED FOR CLIENT REVIEW	2018 MAR 05
3	ISSUED FOR DP SUBMISSION	2018 JUNE 14

PROJECT:

LOT 16 BLOCK 147 PLAN VAP361 DIS TRICT LOT 264A NWD OF LOT D & PL 1 771

2058 EAST 5TH AV
VANCOUVER

DRAWING TITLE

INFILL ELEVATIONS

Date: 2018 JUNE 18	Project number: 1737
Scale: 1/4" = 1'-0"	DP502
Drawn by: RH/CK	
Approved by: CK	

2018-06-17 1:13:14 AM