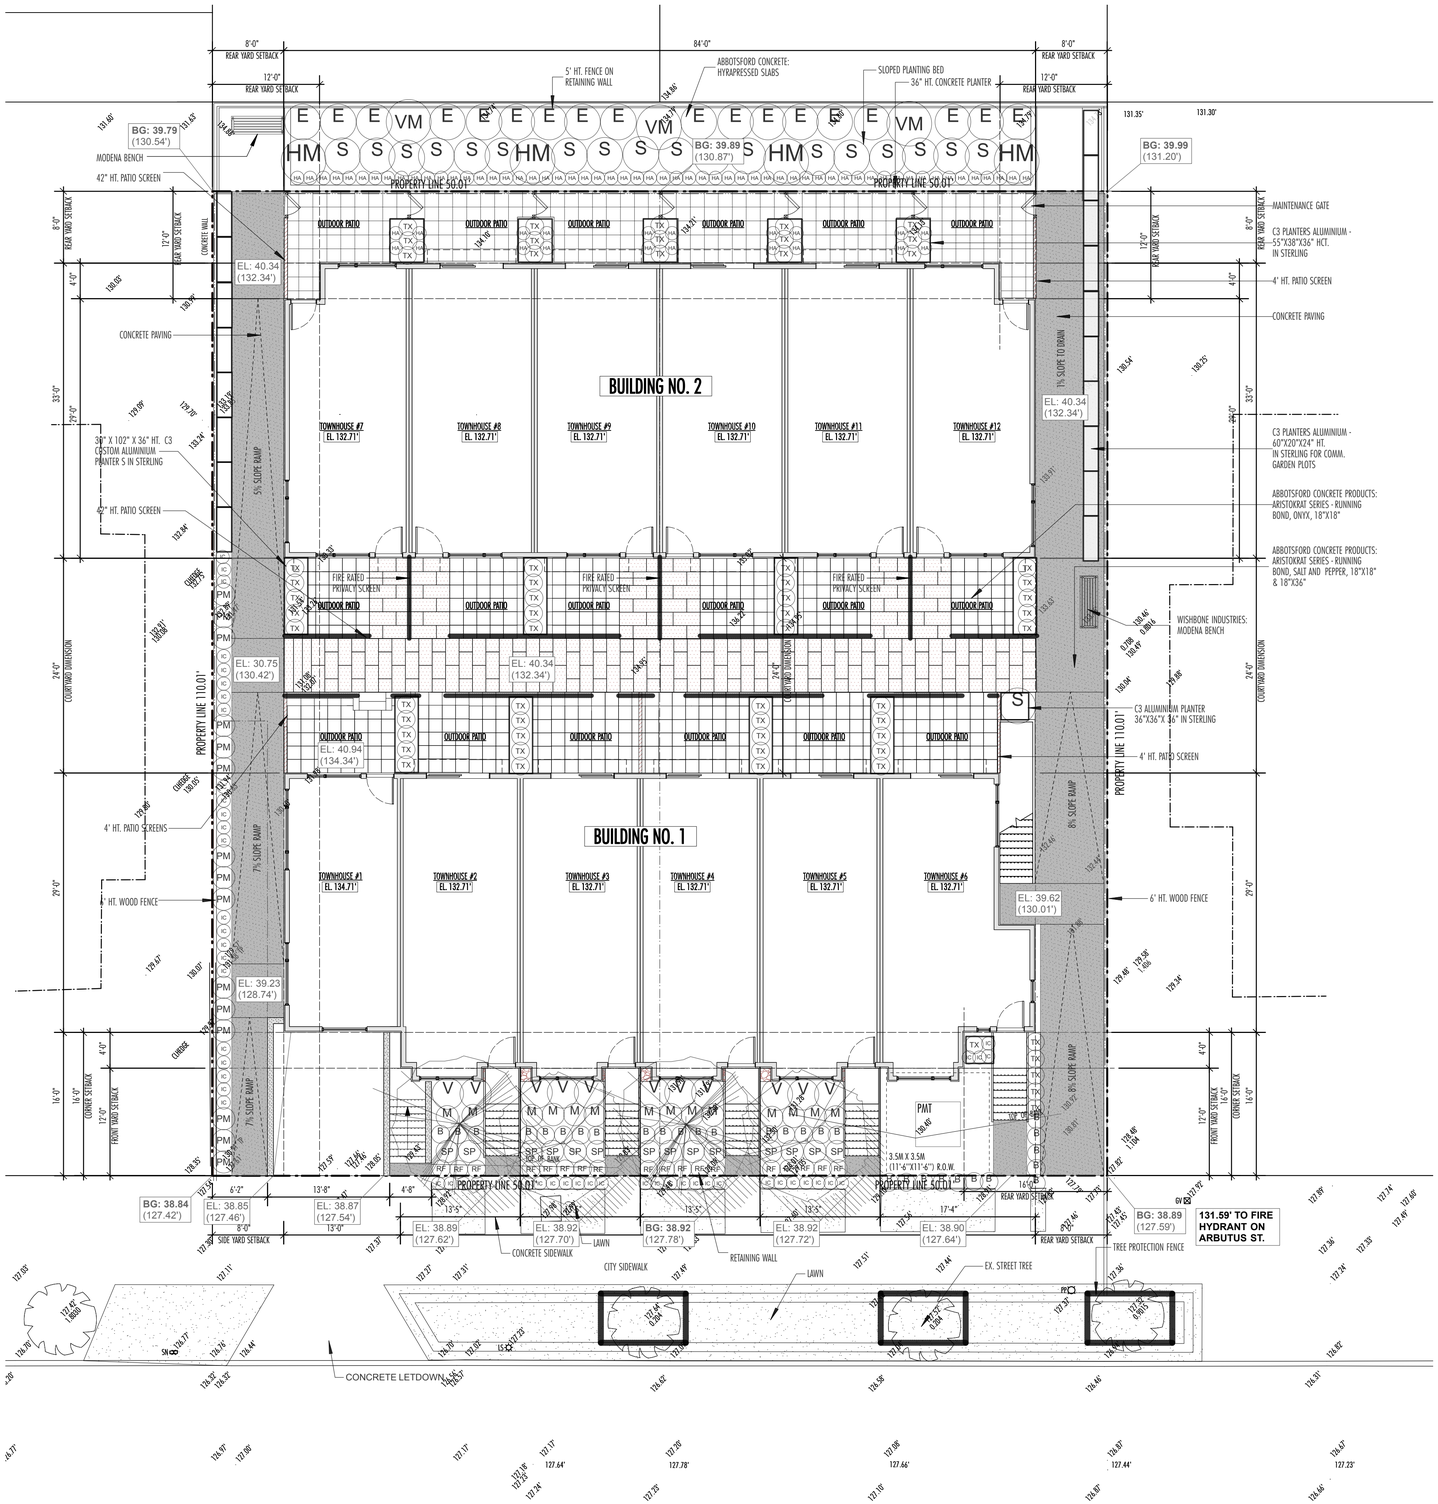

BUILDING NO. 2
BUILDING NO. 1
PROPERTY LINE 50.01'
PROPERTY LINE 110.01'
OUTDOOR PATIO
TOWNHOUSE #1
TOWNHOUSE #2
TOWNHOUSE #3
TOWNHOUSE #4
TOWNHOUSE #5
TOWNHOUSE #6
TOWNHOUSE #7
TOWNHOUSE #8
TOWNHOUSE #9
TOWNHOUSE #10
TOWNHOUSE #11
TOWNHOUSE #12
FIRE RATED PRIVACY SCREEN
5% SLOPE RAMP
7% SLOPE RAMP
8% SLOPE RAMP
1% SLOPE TO DRAIN
CONCRETE PAVING
MODENA BENCH
42" HT. PATIO SCREEN
4' HT. PATIO SCREEN
4' HT. PATIO SCREENS
6' HT. WOOD FENCE
MAINTENANCE GATE
C3 PLANTERS ALUMINIUM - 55"X38"X36" HCT. IN STERLING
C3 PLANTERS ALUMINIUM - 60"X20"X24" HT. IN STERLING FOR COMM. GARDEN PLOTS
ABBOTSFORD CONCRETE PRODUCTS: ARISTOKRAT SERIES - RUNNING BOND, ONYX, 18"X18"
ABBOTSFORD CONCRETE PRODUCTS: ARISTOKRAT SERIES - RUNNING BOND, SALT AND PEPPER, 18"X18" & 18"X36"
WISHBONE INDUSTRIES: MODENA BENCH
C3 ALUMINIUM PLANTER 36"X36"X 36" IN STERLING
5' HT. FENCE ON RETAINING WALL
ABBOTSFORD CONCRETE: HYRAPRESSED SLABS
SLOPED PLANTING BED
36" HT. CONCRETE PLANTER
36" X 102" X 36" HT. C3 CUSTOM ALUMINIUM PLANTER S IN STERLING
3.5M X 3.5M (11'-6"X11'-6") R.O.W.
PMT
131.59' TO FIRE HYDRANT ON ARBUTUS ST.
CONCRETE SIDEWALK
CITY SIDEWALK
RETAINING WALL
LAWN
EX. STREET TREE
TREE PROTECTION FENCE
CONCRETE LETDOWN
REAR YARD SETBACK
SIDE YARD SETBACK
FRONT YARD SETBACK
CORNER SETBACK
COURTYARD DIMENSION