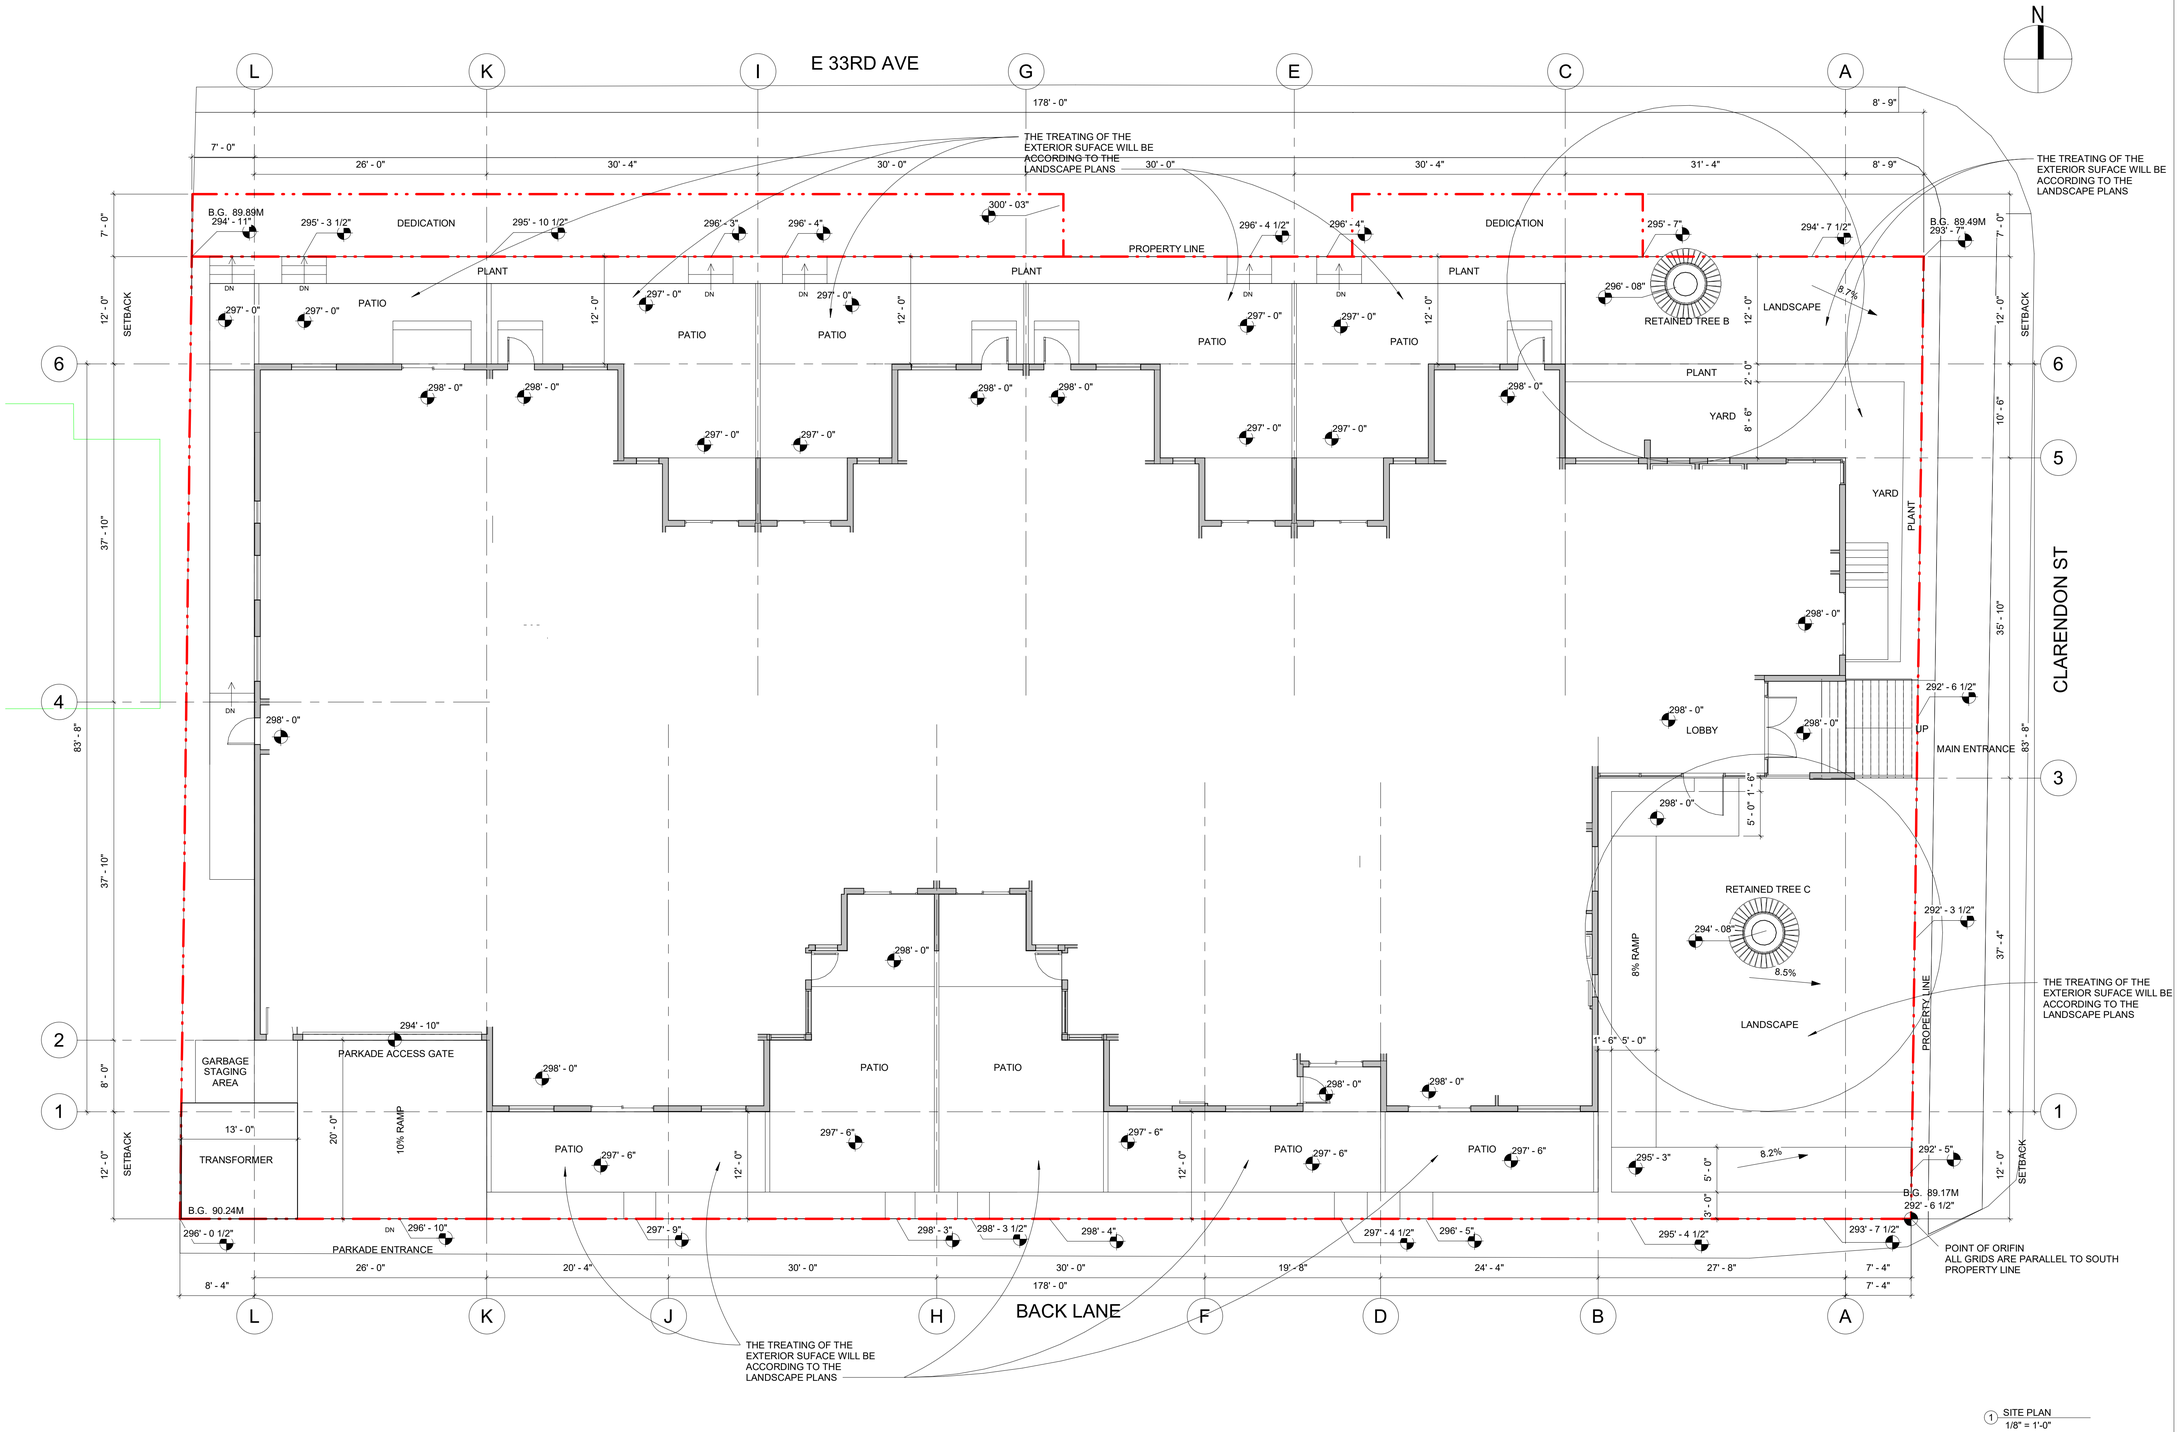

1 SITE PLAN
1/8" = 1'-0"

Wilson Chang Architect

www.wcai.ca

#200 - 45 E 6th Ave.,
Vancouver, BC, V5T 1J3
604.630.9488

COPYRIGHT RESERVED. ALL RIGHTS RESERVED. THIS DRAWING AND DESIGN ARE TO REMAIN THE EXCLUSIVE PROPERTY OF WILSON CHANG ARCHITECT INC. USE OR REPRODUCTION WITHOUT PRIOR WRITTEN CONSENT FROM WILSON CHANG ARCHITECT INC. IS PROHIBITED. THE CONTRACTOR IS RESPONSIBLE FOR NOTIFYING THE ARCHITECT IN THE EVENT OF DISCREPANCIES AND FOR THE INTERPRETATION OF THIS DRAWING.

CONSULTANT:

PROJECT TITLE:

MUTIPLE DWELLING DEVELOPMENT

2436, 2428, 2420, 2418, 2404 East 33rd Ave, Vancouver

NO.	DATE	REMARKS

KEY PLAN:

DRAWING TITLE:

SITE PLAN

PROJECT NO: W1723
SCALE:
DRAWN: PH
CHECKED: PM

DRAWING NO:

A200

FILE E:\work\bim\projects\2018\W1723_E33rd_Van\RVT\21_E33rd_Van.rvt
20/10/21 9:37:26