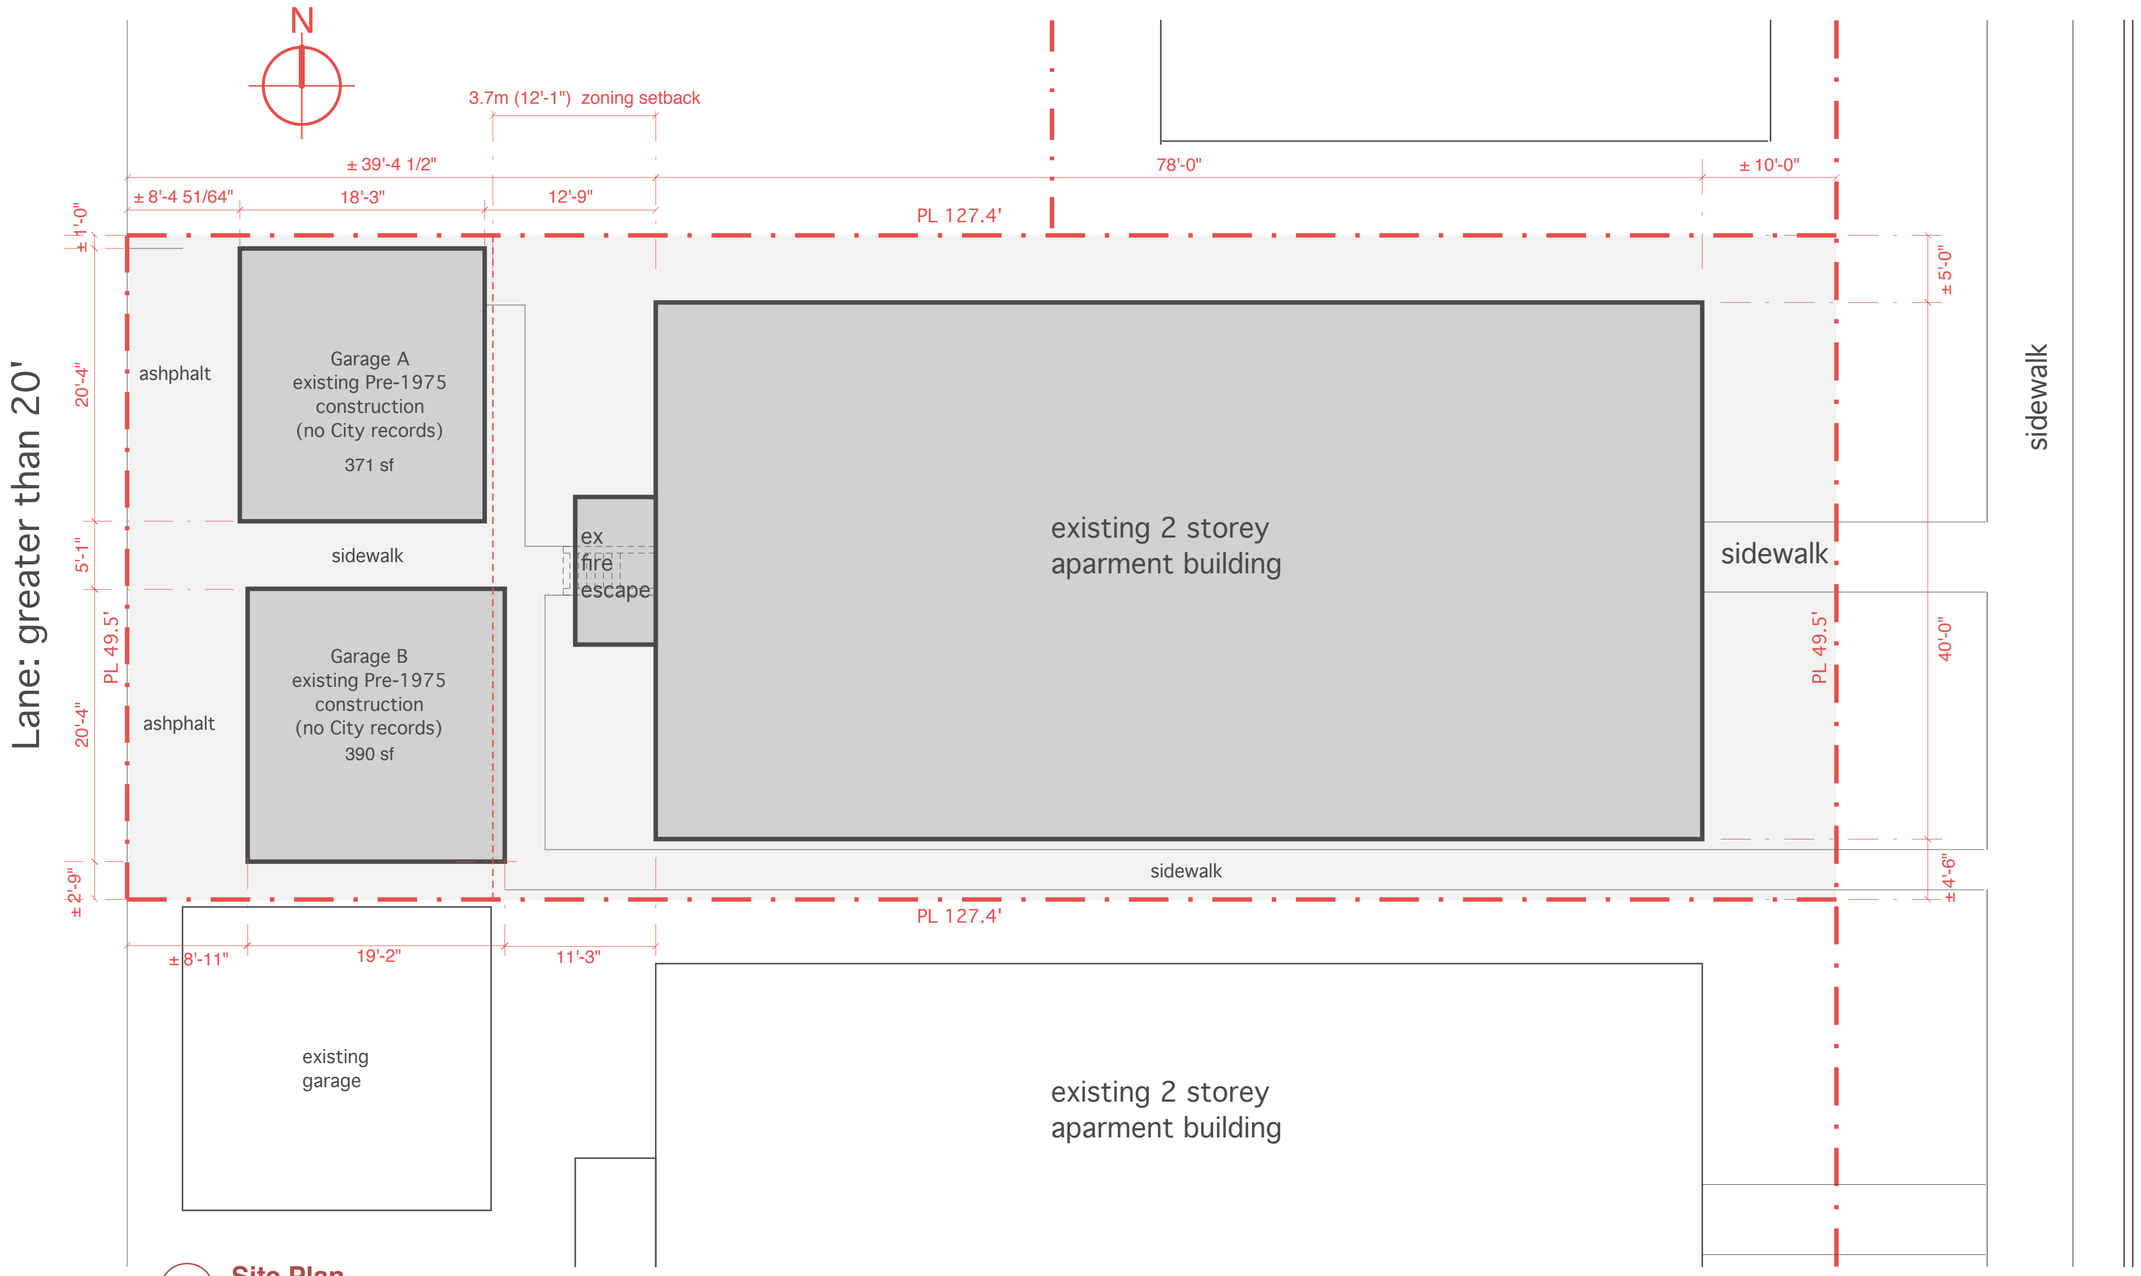

1 **Site Plan**
1/8" = 1'-0"

issue

No.	Date	Issued for
01	11 Feb 2019	Progress
02	6 Mar 2019	DP Application
03	13 Jun 2019	DP drawing revisions

note

This drawing is the exclusive property of the architect and can be reproduced only with his permission. Any reproduction of the drawing must bear his name.

Contractor shall verify all dimensions, datum, and levels prior to commencement of work. All errors and omissions to be reported immediately to the architect.

Variations and modifications to the work shown on these drawings shall not be carried out without the approval of the architect.

consultants

seal

blackwell architecture inc.
Suite 607 - 318 Homer St.
Vancouver , B.C., V6B 2V2
www.blackwellarchitecture.com
tel: 604.780.4489

project title

Fire Escape Repair & Undocumented Dwgs of Basement Suite & Garages @ 3725 Cambie

see codes

FSR

scale

as noted

drawing title

Site and Context

A1.1

Legal Description:
Lot 3, Block , DL 526, GP1, NWD, Plan