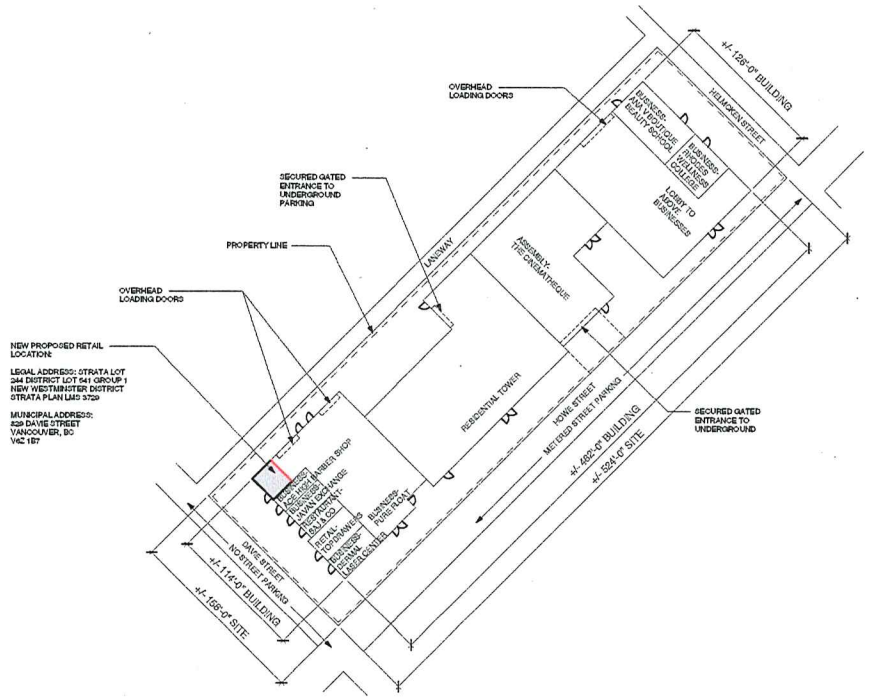

1 / 1 **SITE PLAN**
NTS

Cutler.

403 - 134 Abbott Street
604.681.5050 info@cutlerdc.com
Vancouver BC V6B 2K4

www.cutlerdc.com

REF	DATE

PROJECT:

WEST COAST CANNABIS
829 DAVIE STREET
VANCOUVER, BC
V6Z 1B7

SHEET TITLE:

SITE PLAN

Scale: AS NOTED

1